


Ridge Line of roof coincident with number 45 Thorney Road.

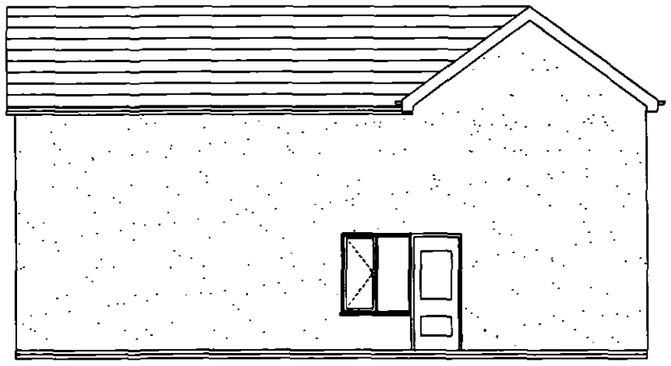


NORTH WEST ELEVATION

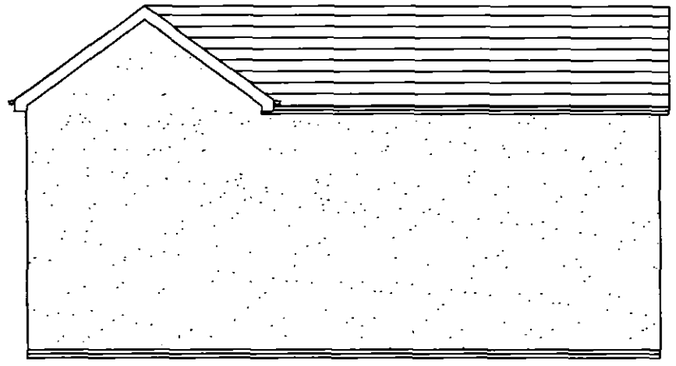

SOUTH EAST ELEVATION

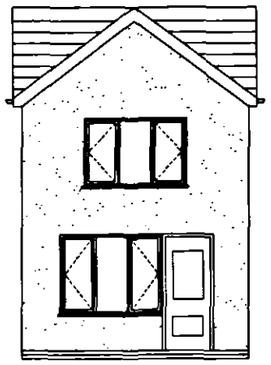

SOUTH WEST ELEVATION

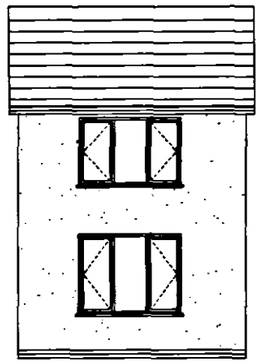

NORTH EAST ELEVATION

ENEC
Planning & Development
3 1 AUG 2004
Ref: S30/04

A2

Robert Powell - Surveyor
Building Surveyor, Party Wall Surveyor & Planning Supervisor
48 Church Street, Whittlesey, Peterborough, PE7 1DB
Telephone 01733 203262 Fax 01733 351210

49 Thorney Road, Crowland
Proposed detached house
Elevations:
Scale 1:100 Date: August 2004 REVISION Drawing No: 04:180/01