

Finishes:
Roof: Interlocking concrete tiles to match existing.
Walls: Facing bricks to match existing.

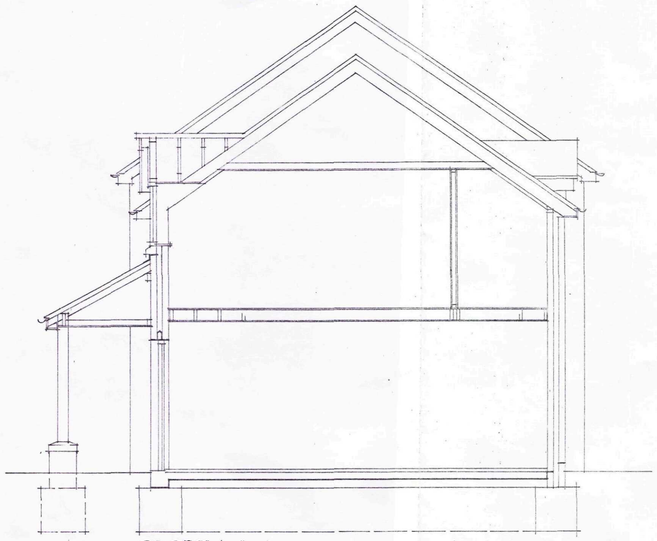


SECTION A-A

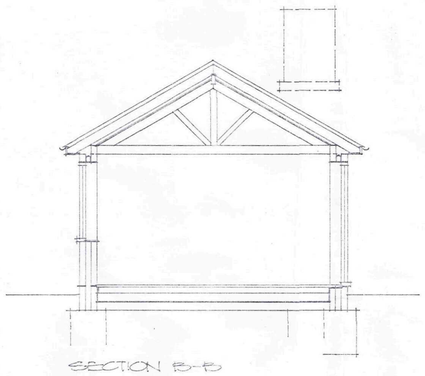

SECTION B-B




REAR ELEVATION

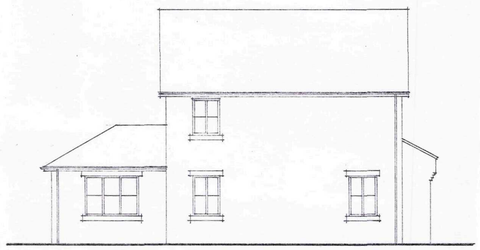


SIDE ELEVATION (NORTH)





FRONT ELEVATION

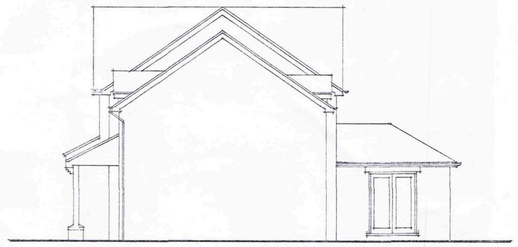


SIDE ELEVATION (SOUTH)

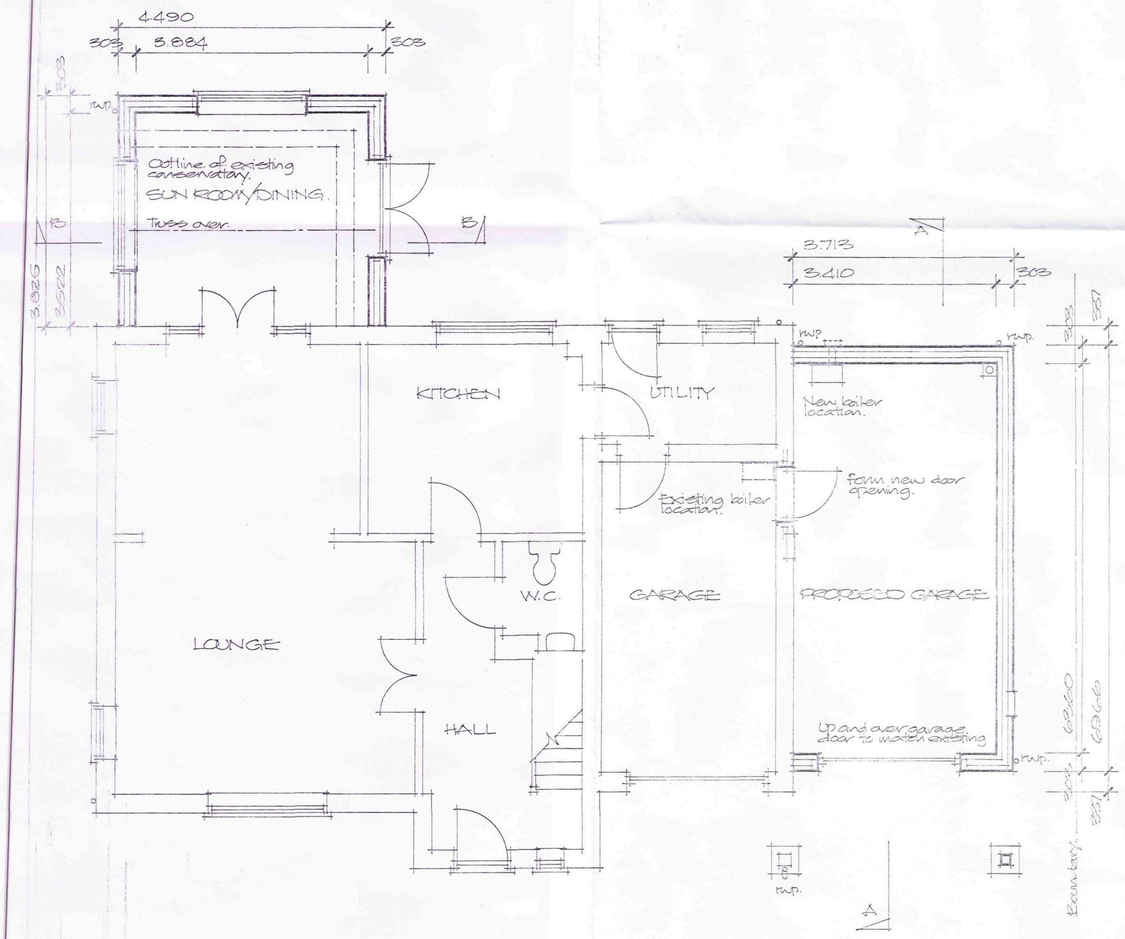

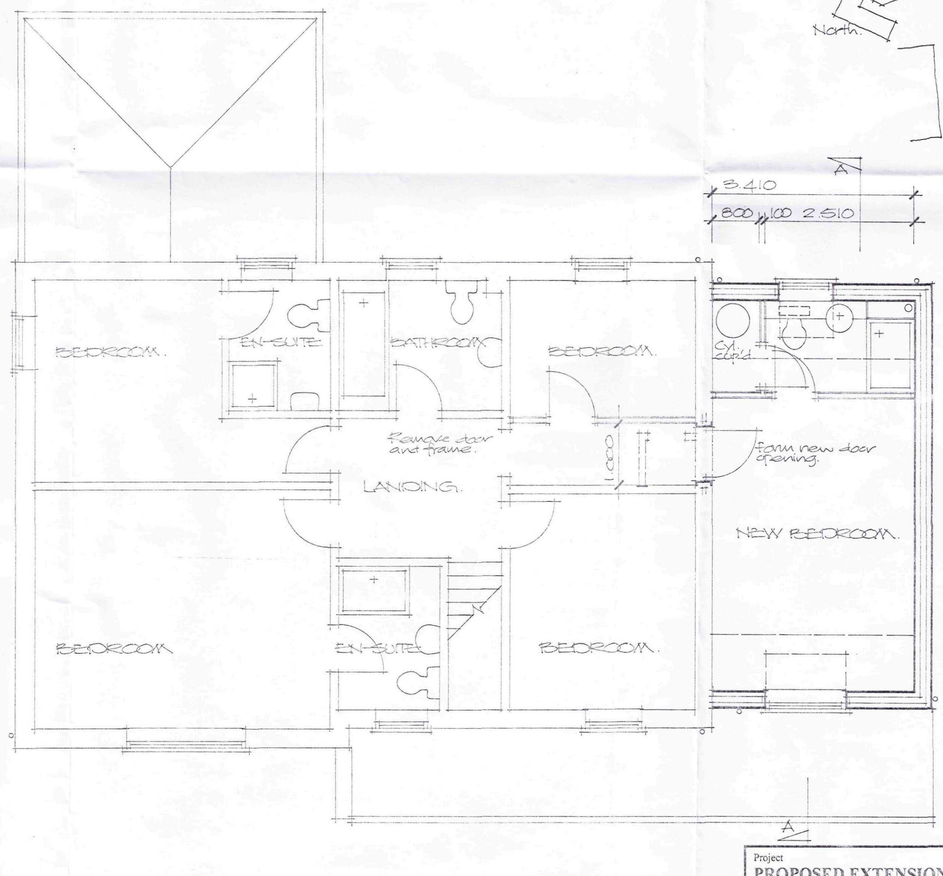

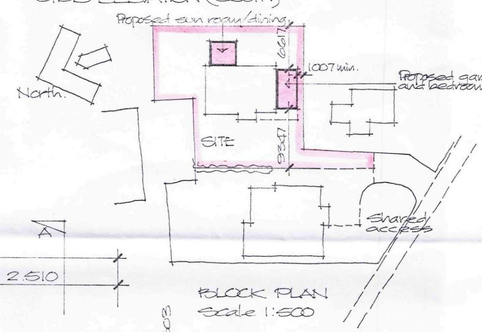

BLOCK PLAN
Scale 1:500

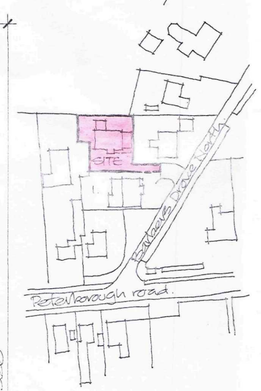

LOCATION PLAN
Scale 1:1250

SHDC
Planning & Development
28 JUN 2010
Ref: 0532-10

Project
PROPOSED EXTENSIONS TO EXISTING HOUSE, 3 BARBERS DROVE NORTH, CROWLAND, PETERBOROUGH.

Client
MR & MRS C DALE

ALAN HORNSBY
ARCHITECTURAL SERVICES LTD
"Little Acre"
35 Peak Hill, Cowbit,
Spalding, Lincs. PE12 6AW
Tel. Holbeach (01406) 380591

Scale 1:50 & 1:100 Drg. no. 10/16/03
Date June 2010

SCANNED