




South East Elevation As Existing

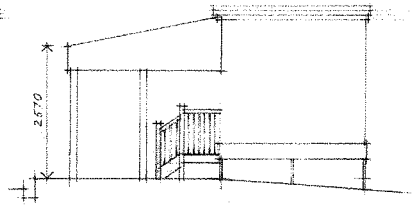


South West Elevation As Existing

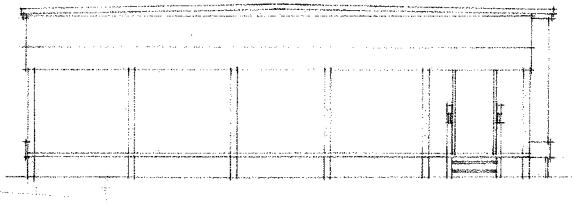

North West Elevation As Existing

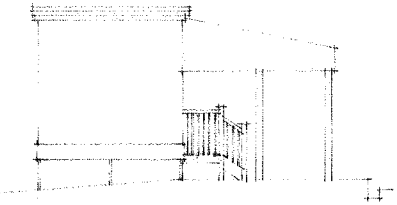

North East Elevation As Existing

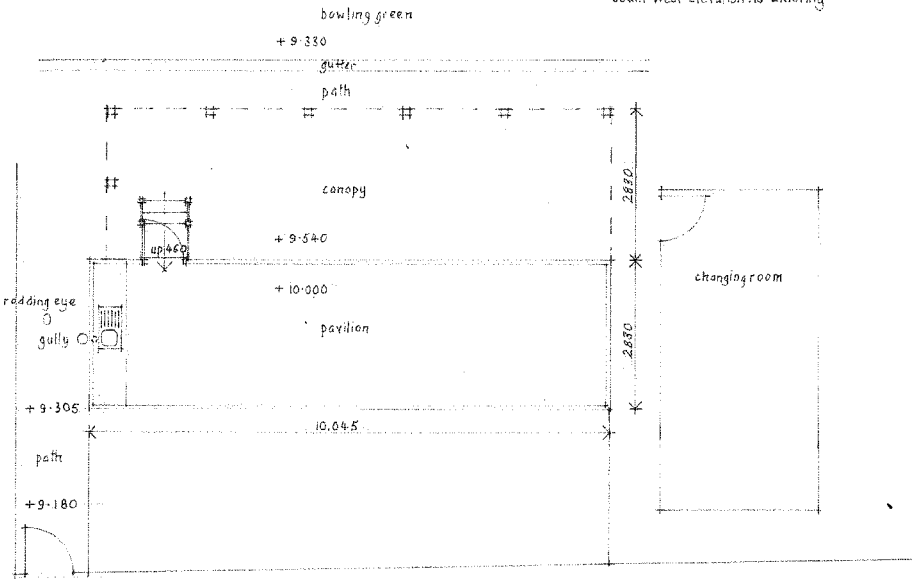

Plan As Existing

David Hartley Associates
Architectural Design Services

22 High Street
Stilton
Peterborough
PE7 3RA

Tel 01733 244849
Mob 07748 154279
Email davidhartleyads@gmail.com
Website davidhartleyarchitecture.co.uk

client:
Crowland Town Bowls Club
Snowden Sports Field
Thorney Road
Crowland
PE6 0AL

Proposed replacement club house.

drawing:
Working Drawing

scale: 1:50
date: 28·03·2023
drawn by:
drawing no.: CTBC 6