

o 10000

Scale 1:200

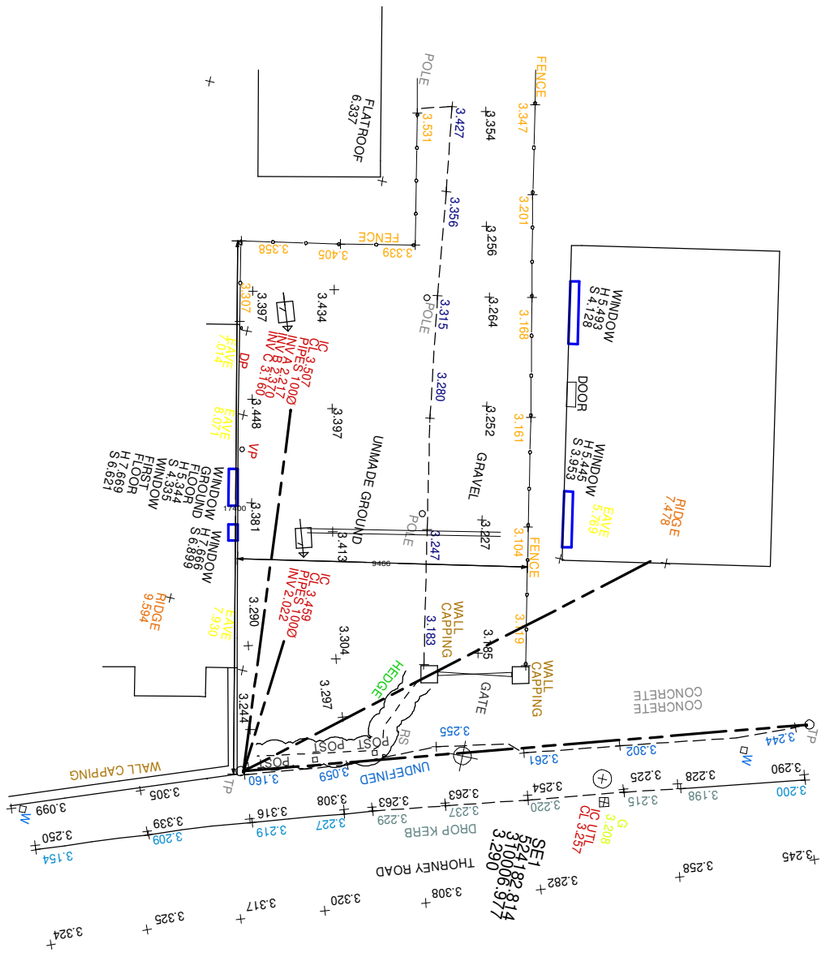

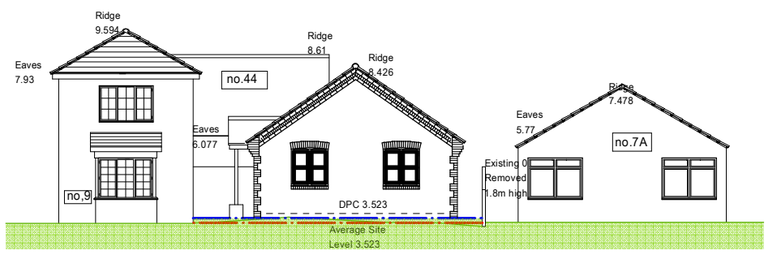

FRONT ELEVATION

Shayne Andrews Design And Architecture Ltd.

Tele No. Mob. 07713003441
E-Mail: Shayne@Designandarchitectureltd.Co.Uk

ShayneAndrews@DesignAndArchitectureLtd.co.uk

Registered address:10a High Street, Market Deeping, PE6 8EB

CONTRACT: Proposed Dwelling To the rear of 44 South Street, Crowland Peterborough. PE6 0AJ for Morriss Developments ltd	DRAWING TITLE: PROPOSED CROSS SECTION

SCALE 1:200	Comp Reg No. 06969616
DATE May 2023	DRAWN BY S.Andrews

JOB NO.	SHEET NO.	REV
SA/JT/11/21	BR/PMD/08	