




FLOOR PLAN

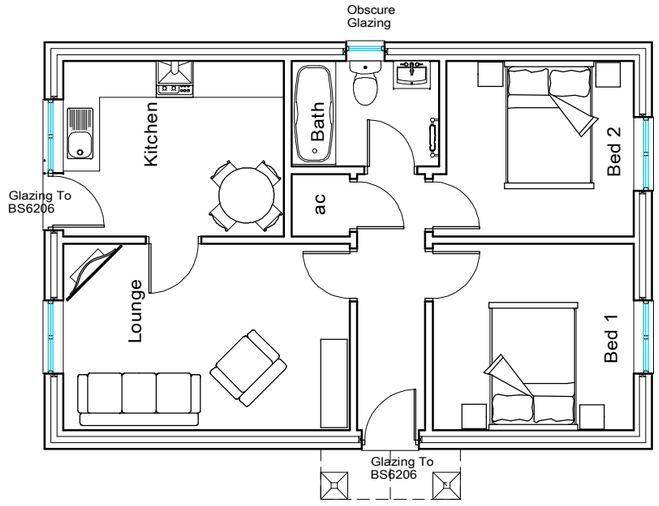


REAR ELEVATION

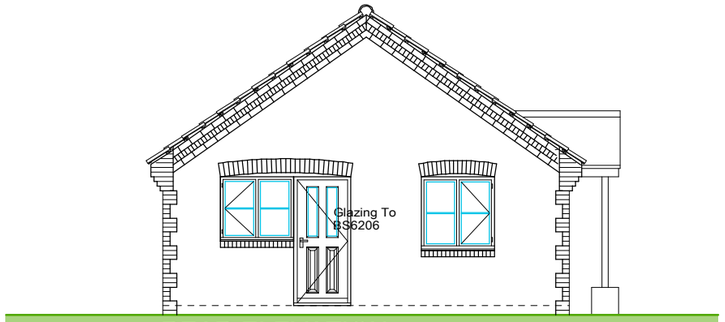


Swift Box

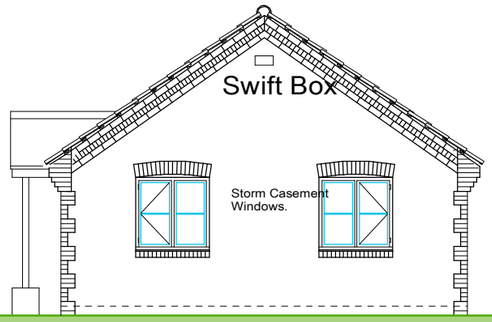

FRONT ELEVATION

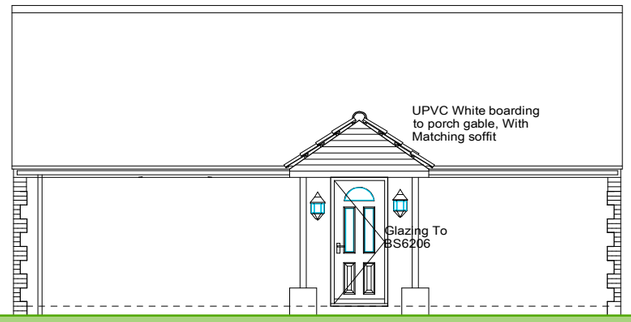

SIDE ELEVATION

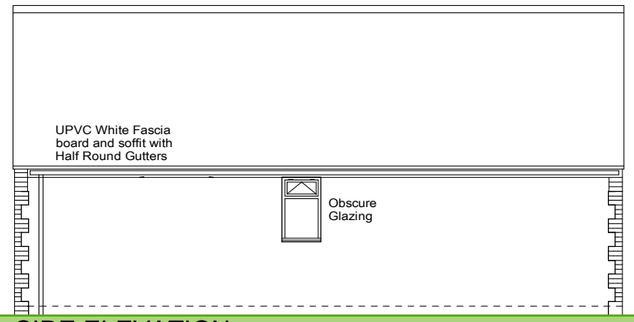

SIDE ELEVATION

ShayneAndrews@DesignAndArchitectureLtd.co.uk
Registered address:10a High Street, Market Deeping, PE6 8EB

Shayne Andrews Design And Architecture Ltd.

Tele No. Mob. 07713003441
E-Mail: Shayne@Designandarchitectureltd.Co.Uk

CONTRACT

Proposed Dwelling To the rear of 44 South Street, Crowland Peterborough. PE6 0AJ for Morriss Developments ltd

DRAWING TITLE

PROPOSED PLAN AND ELEVATIONS

SCALE 1:100	Comp Reg No. 06969616
DATE MAY 2023	DRAWN BY S.Andrews

JOB NO.	SHEET NO.	REV
SA/JT/11/21	BR/01/07	