
drawing number
MB/03/A

LAND AT BLACKBIRD CLOSE. CROWLAND. PETERBOROUGH. PE6 0BA

Supplied by Streetwise Maps Ltd
www.streetwise.net
Licence No: 100047474



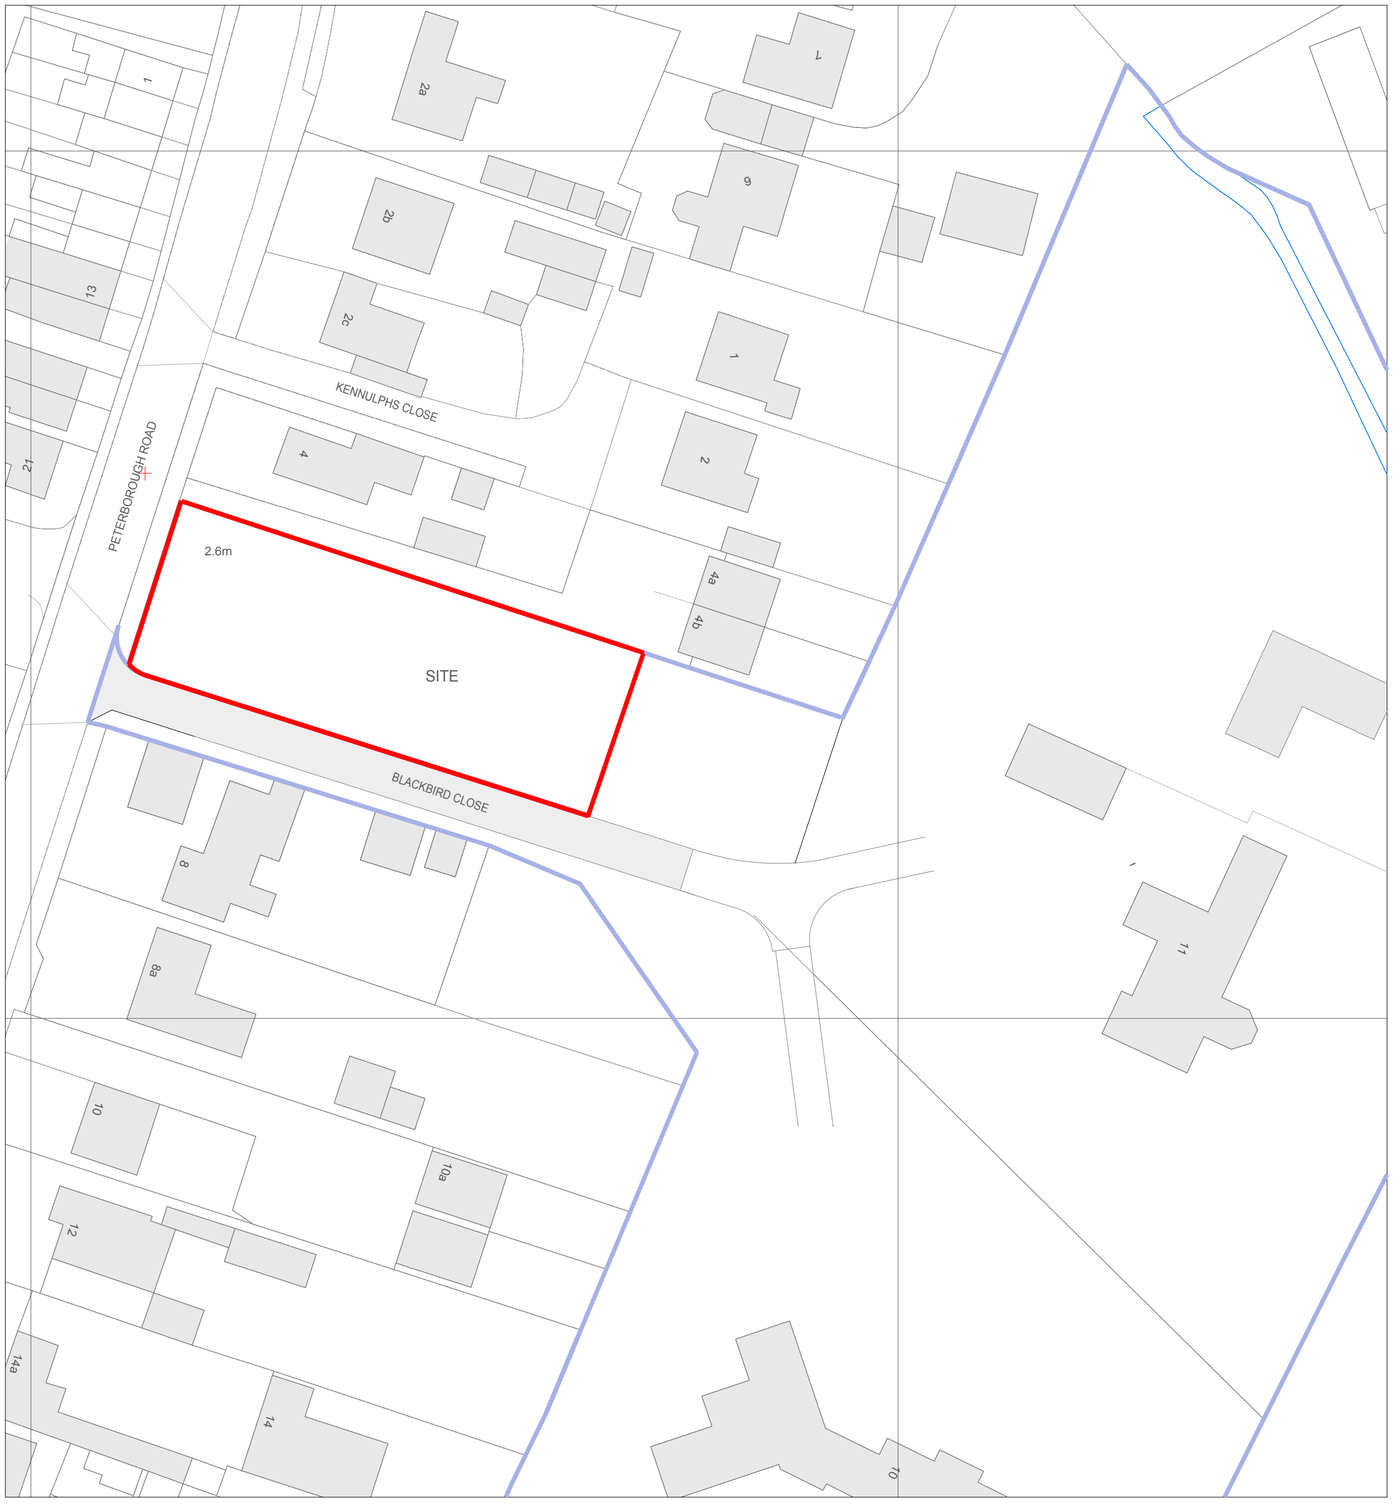

LOCATION PLAN (scale 1:1250)

10 0 10 20 30 40 50
SCALE BAR Metres

N NE E SE S SW W NW

10 0 10 20 30 40 50
SCALE BAR Metres

SITE PLAN (scale 1:500)

scale	date	revision
1:1250 & 1:500 PRINT AT A2	**JUNE 2022**	A 05/06/2024 Drawing first issued.

title
EXISTING LOCATION & SITE PLAN.

sharman architecture
OAK BARN. WILLOW DROVE. BOROUGH FEN. PETERBOROUGH. PE6 7QB
tel: 07724 529 094
email: paulsharman1@btinternet.com