
LAND AT BLACKBIRD CLOSE. CROWLAND. PETERBOROUGH. PE6 0BA



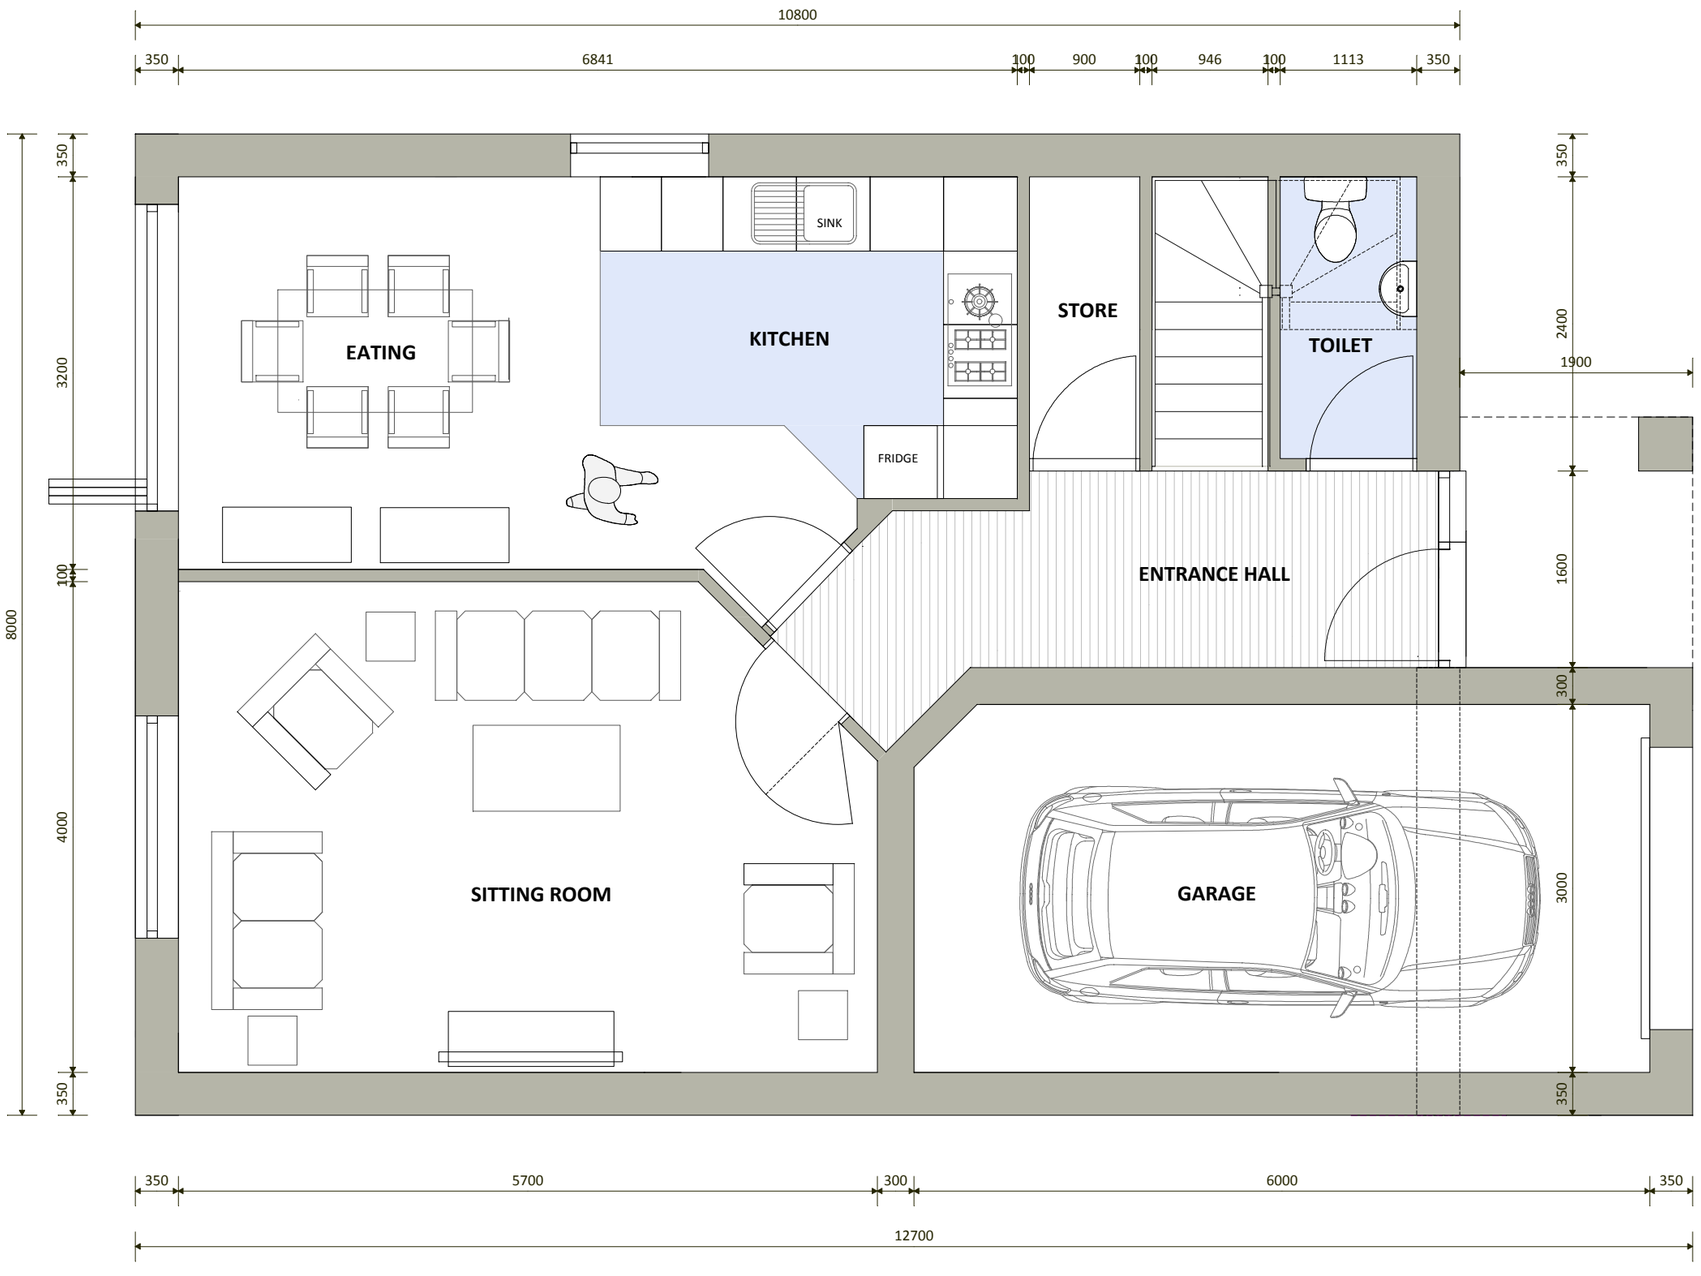

PLOT 1 3 BEDROOM / 5 PERSON (59.00 SQUARE METRES + GARAGE)

drawing number
MB/10/B

A 07/06/2024 DRAWING ISSUED

NOTES

This drawing is the copyright of sharman architecture.

title	scale	date
PLOT 1 GROUND FLOOR PLAN	1:50 @ A3	JUNE 2024

contract
MR MARK BLACKBIRD

sharman architecture
OAK BARN. WILLOW DROVE. BOROUGH FEN. PETERBOROUGH. PE6 7QB
tel: 07724 529 094
email: paulsharman1@btinternet.com