
LAND AT BLACKBIRD CLOSE. CROWLAND. PETERBOROUGH. PE6 0BA

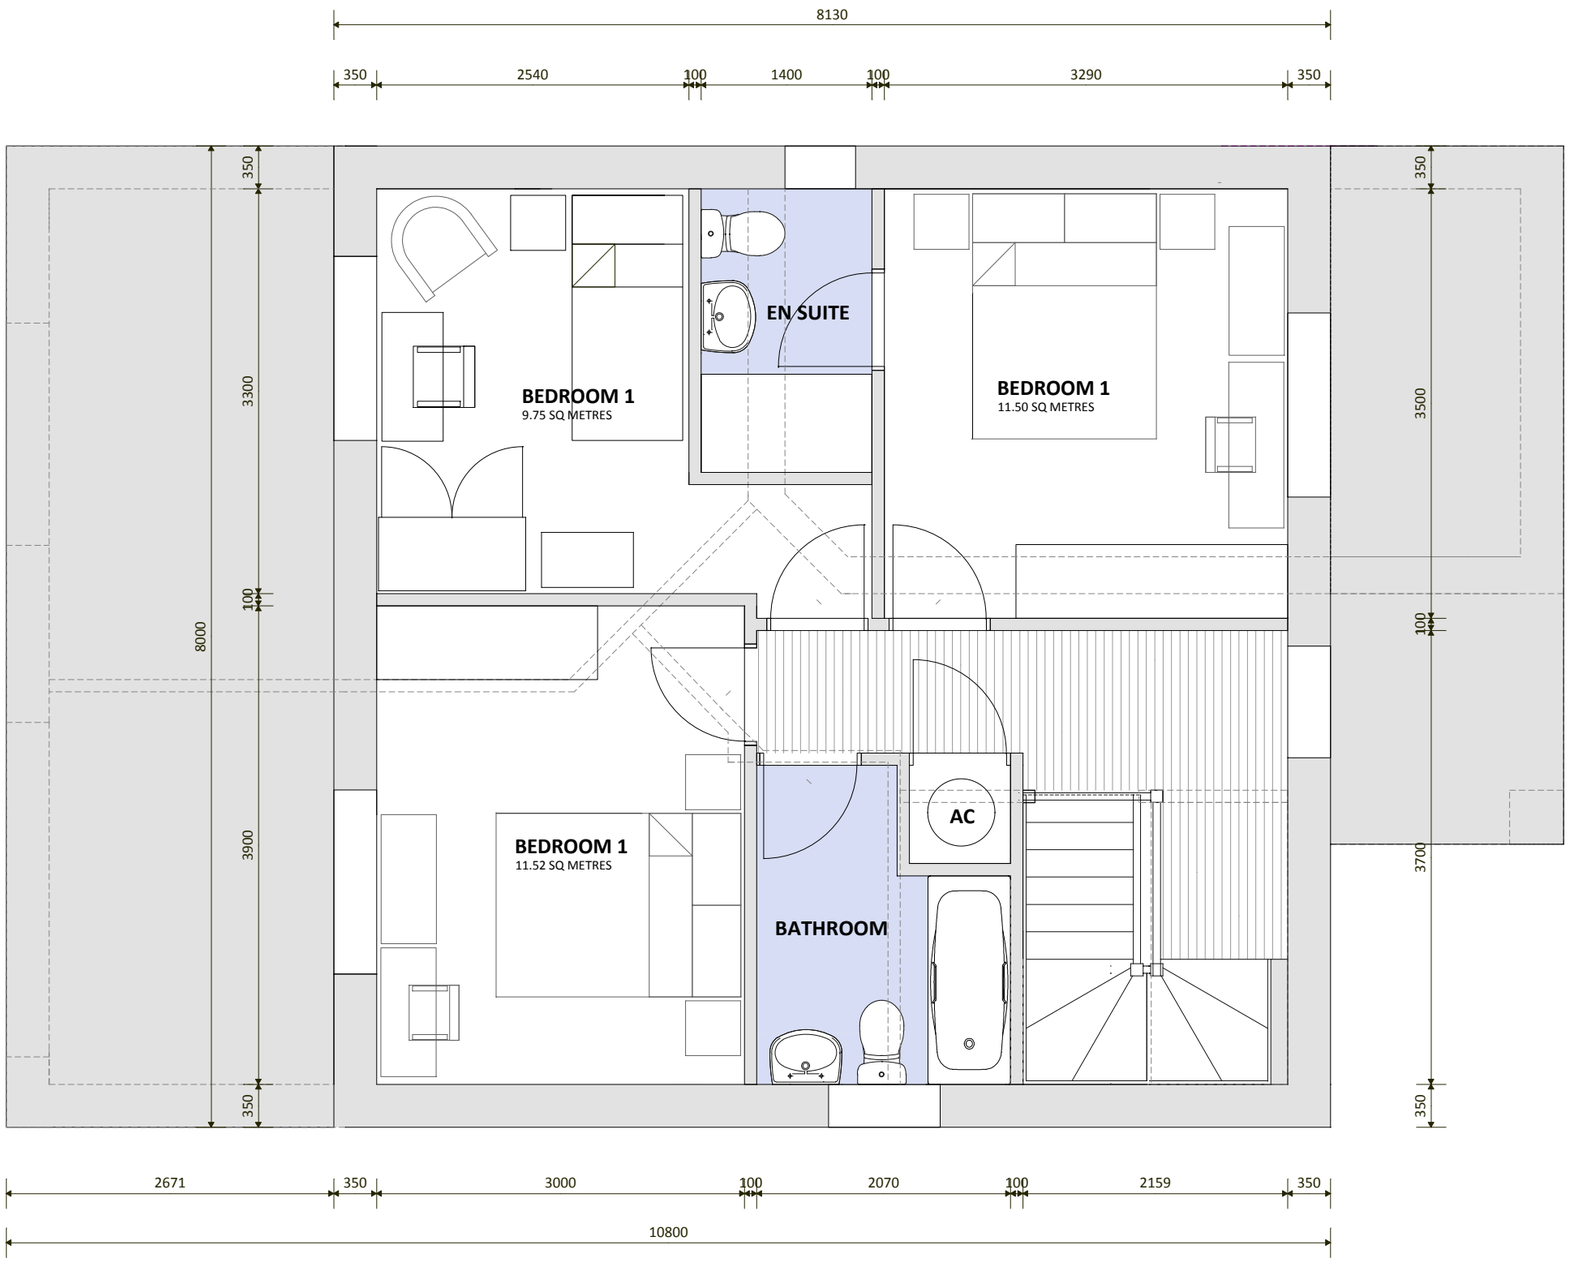

PLOT 2 3 BEDROOM / 5 PERSON (54.00 SQUARE METRES)

drawing number
MB/14/B

A 07/06/2024 DRAWING ISSUED

NOTES

This drawing is the copyright of sharman architecture.



title
PLOT 2 FIRST FLOOR PLAN

scale
1:50 @ A3

date
JUNE 2024

contract
MR MARK BLACKBIRD

sharman architecture
OAK BARN. WILLOW DROVE. BOROUGH FEN. PETERBOROUGH. PE6 7QB
tel: 07724 529 094
email: paulsharman1@btinternet.com