
LAND AT BLACKBIRD CLOSE. CROWLAND. PETERBOROUGH. PE6 0BA

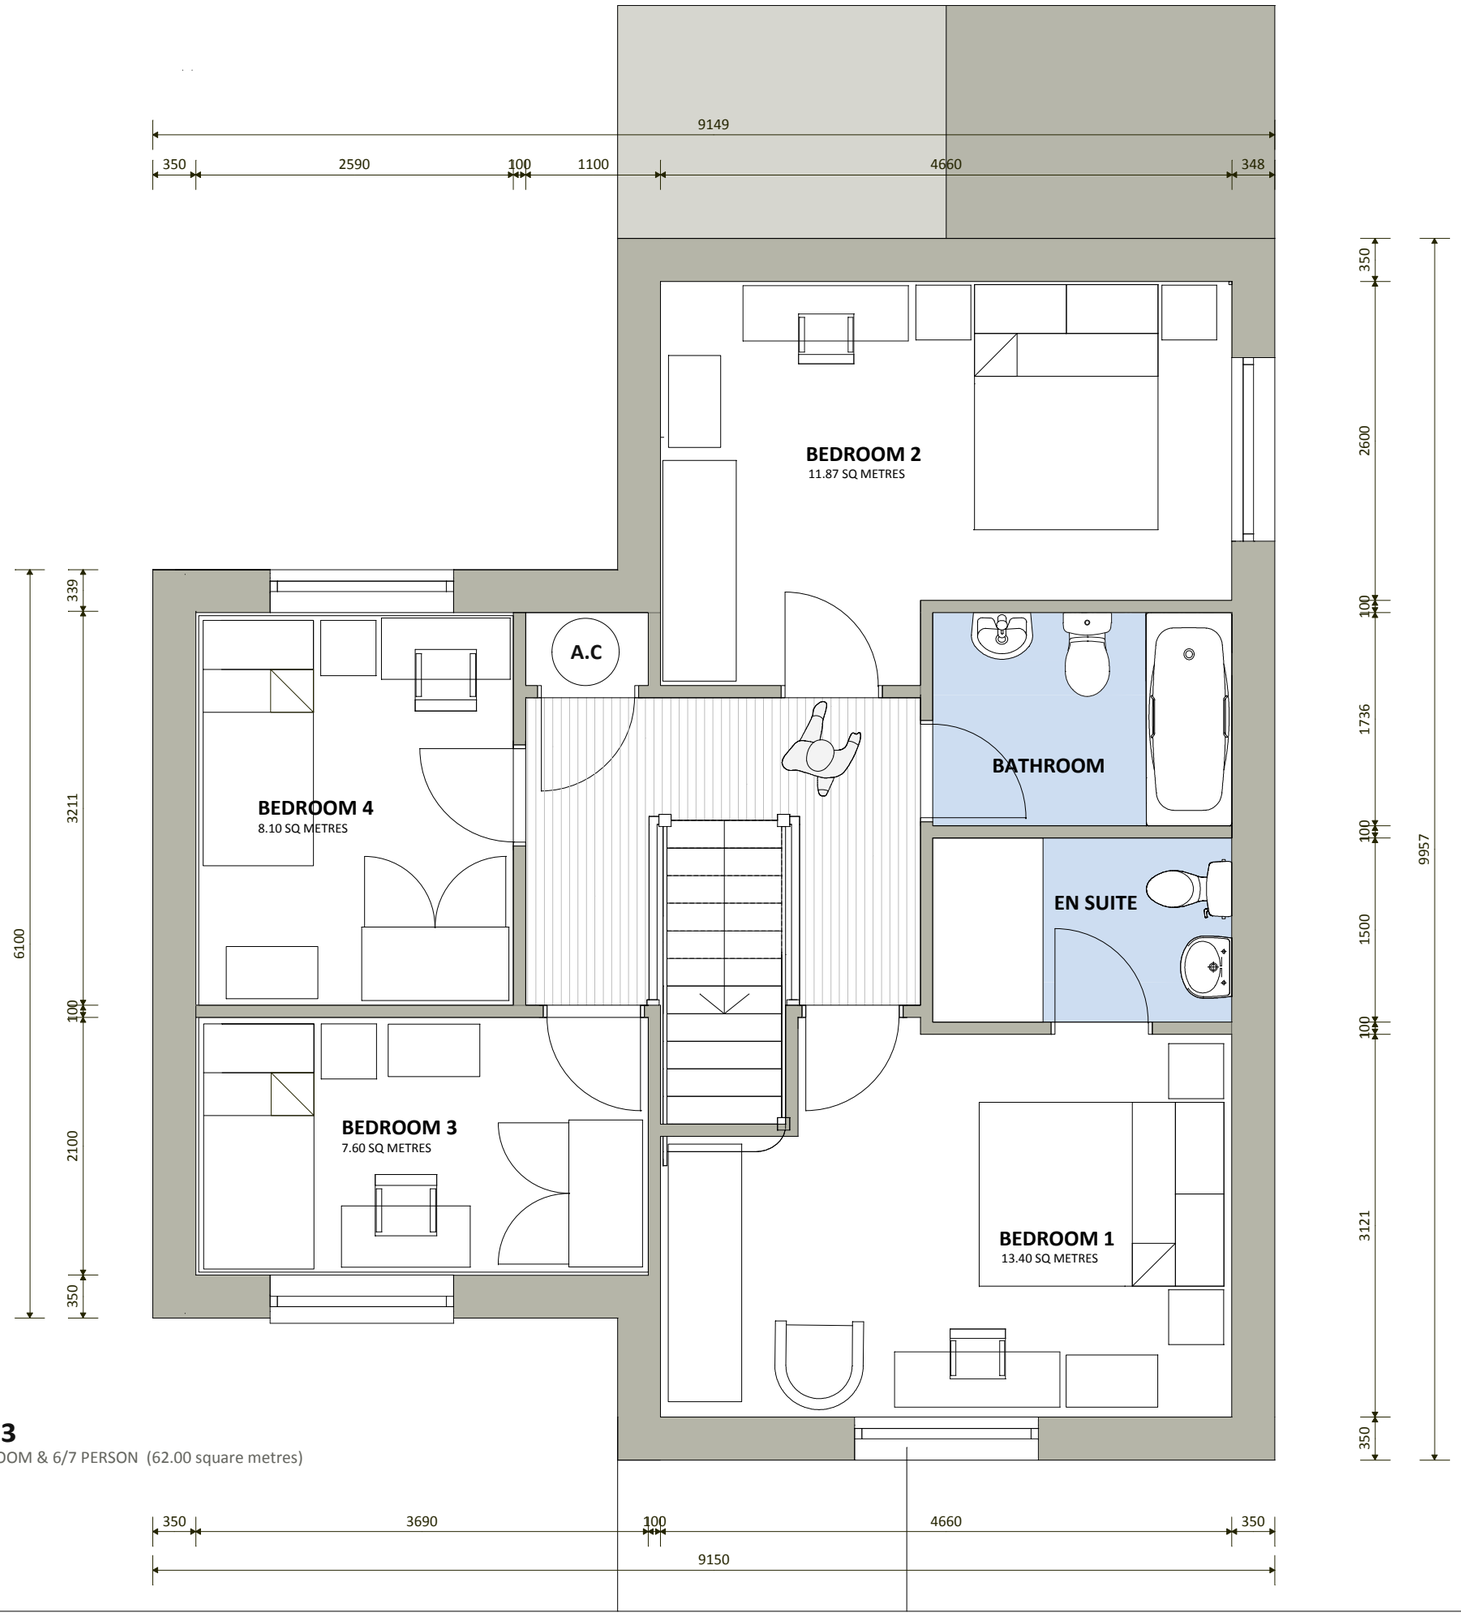

PLOT 3


4/5 BEDROOM & 6/7 PERSON (62.00 square metres)

drawing number
MB/19/B

revision
A 31/05/2024 Drawing issued.
B 13/06/2024 Client revisions

NOTES
This drawing is the copyright of sharman architecture.



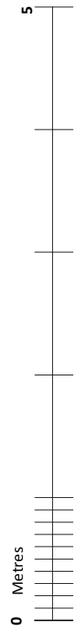

title	scale	date
PLOT 3 FIRST FLOOR PLAN	1:50 @ A3	MAY 2024

contract
MR MARK BLACKBIRD

sharman architecture
OAK BARN. WILLOW DROVE. BOROUGH FEN. PETERBOROUGH. PE6 7QB
tel: 07724 529 094
email: paulsharman1@btinternet.com