
LAND AT BLACKBIRD CLOSE. CROWLAND. PETERBOROUGH. PE6 0BA

drawing number
MB/25/A

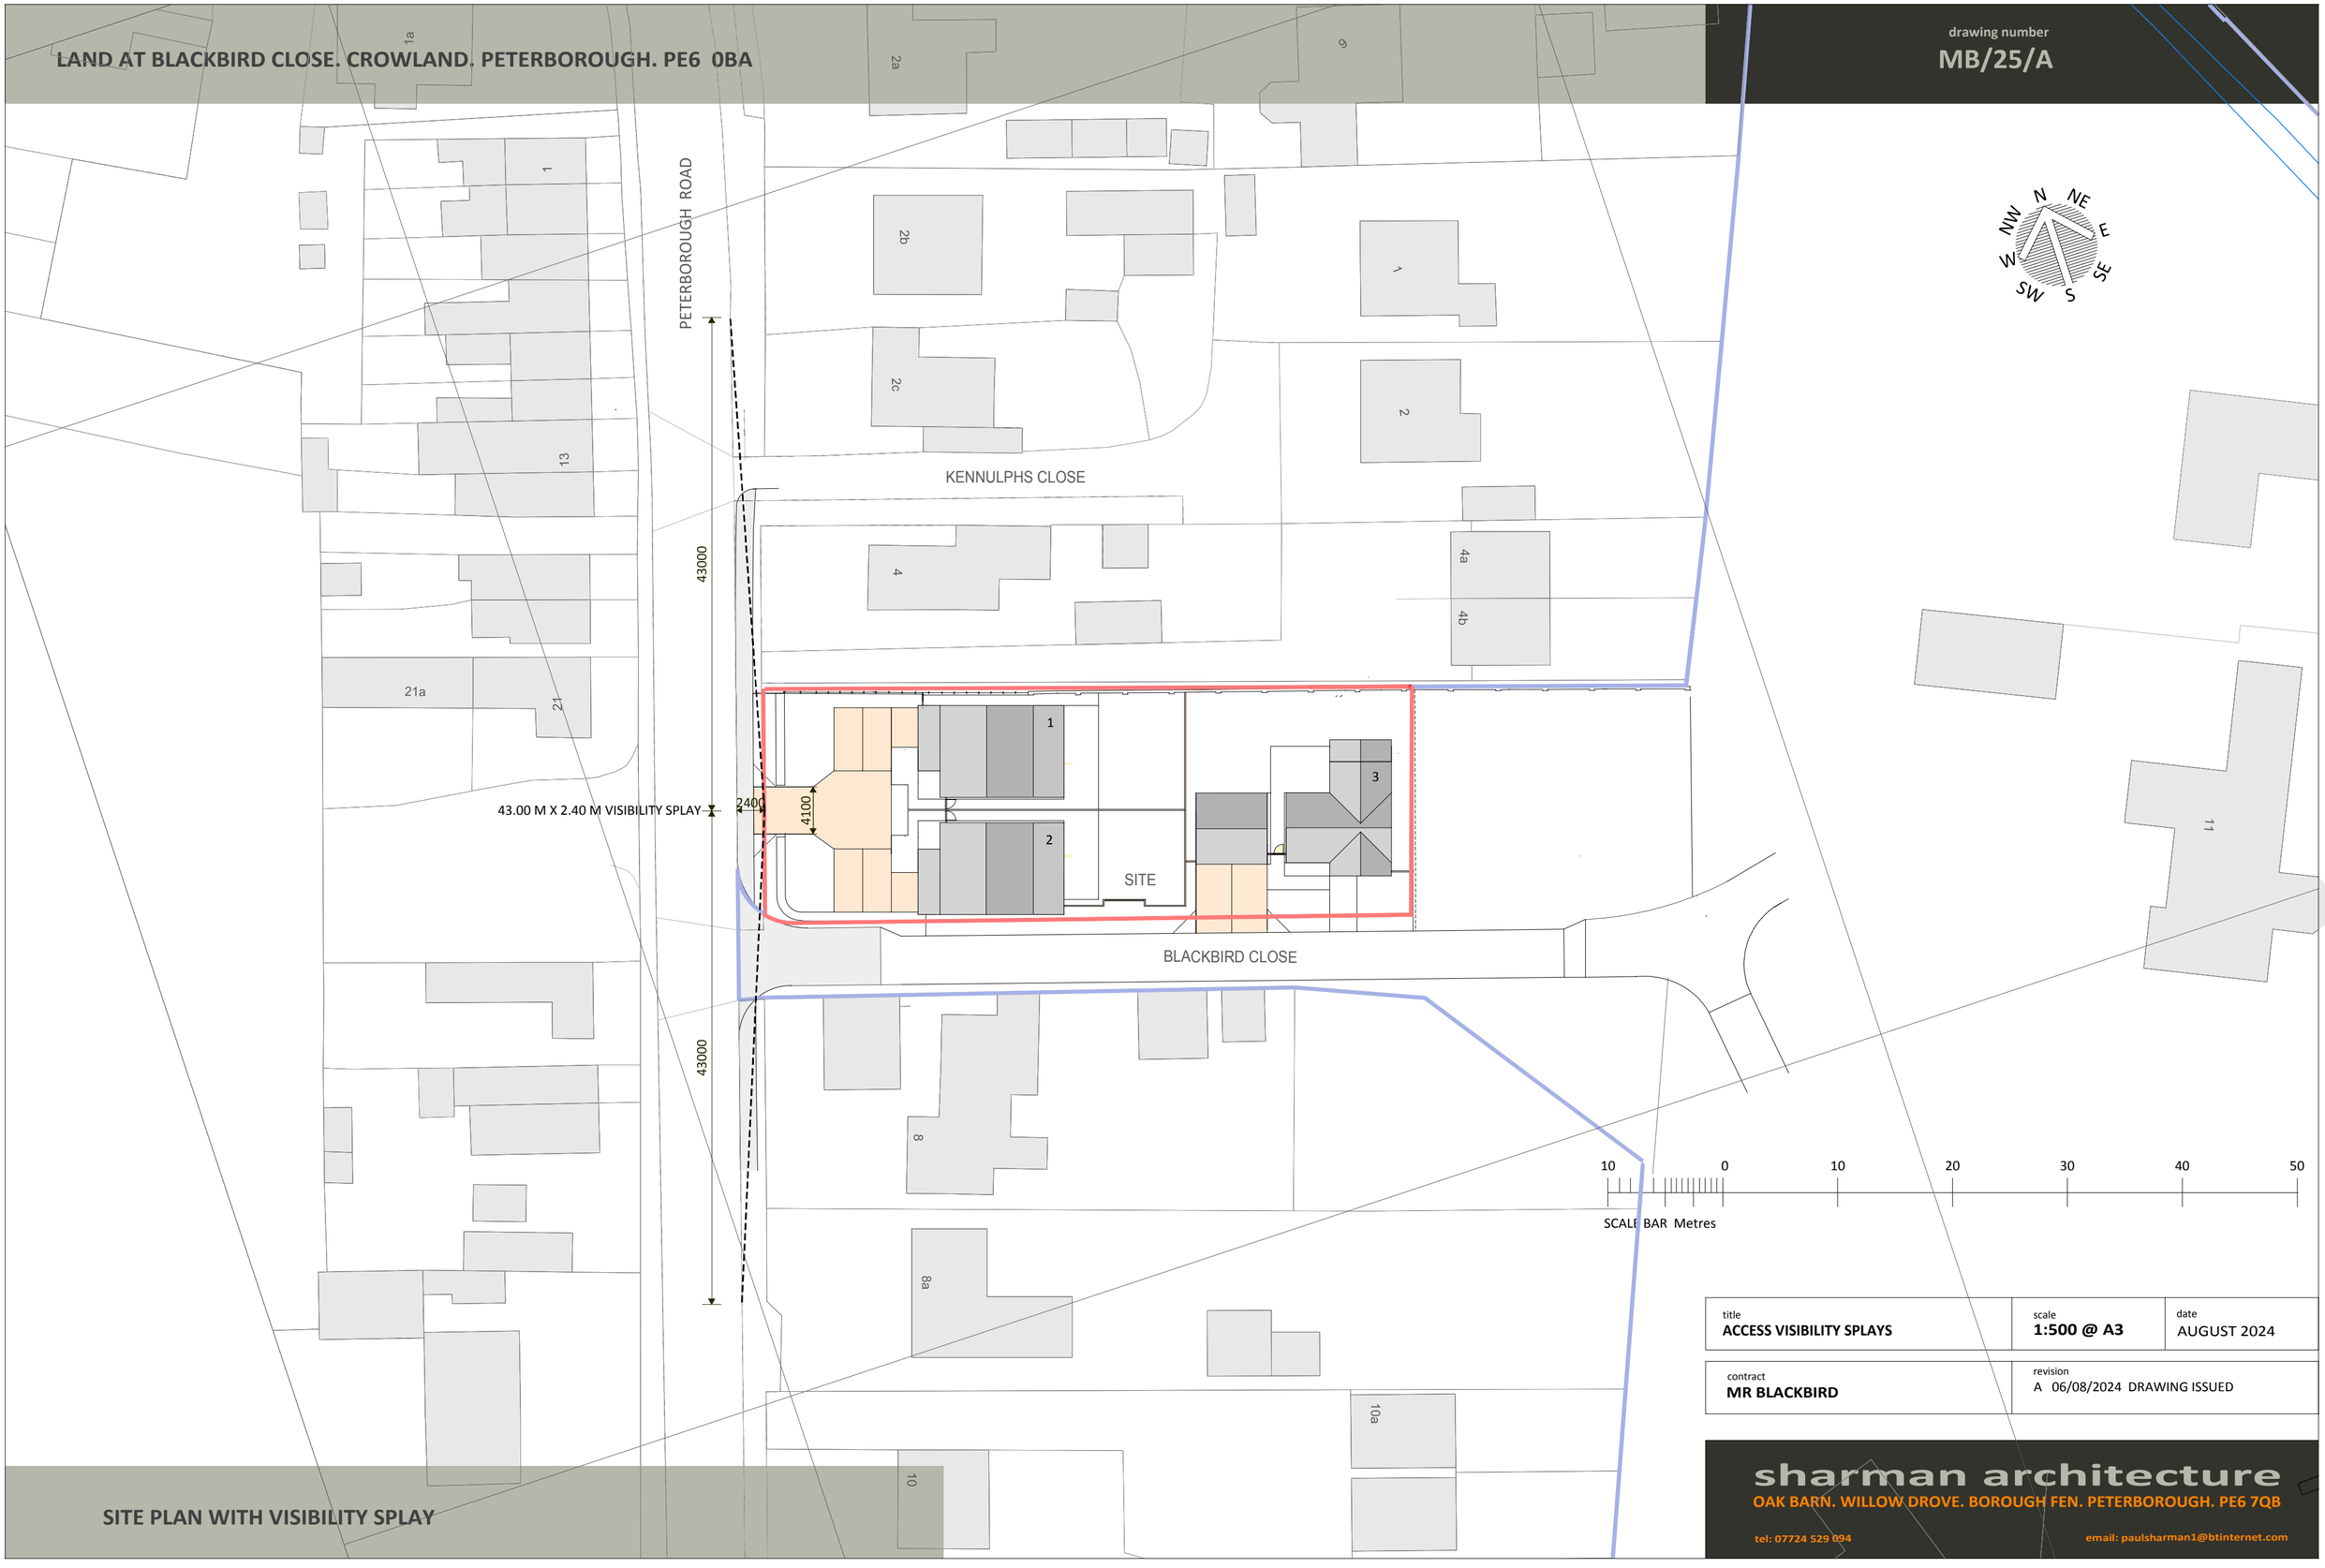

title **ACCESS VISIBILITY SPLAYS**	scale **1:500 @ A3**	date AUGUST 2024
contract **MR BLACKBIRD**	revision A 06/08/2024 DRAWING ISSUED	

SITE PLAN WITH VISIBILITY SPLAY

sharman architecture
OAK BARN. WILLOW DROVE. BOROUGH FEN. PETERBOROUGH. PE6 7QB
tel: 07724 529 094
email: paulsharman1@btinternet.com