
LAND AT BLACKBIRD CLOSE. CROWLAND. PETERBOROUGH. PE6 0BA

drawing number
MB/25/C

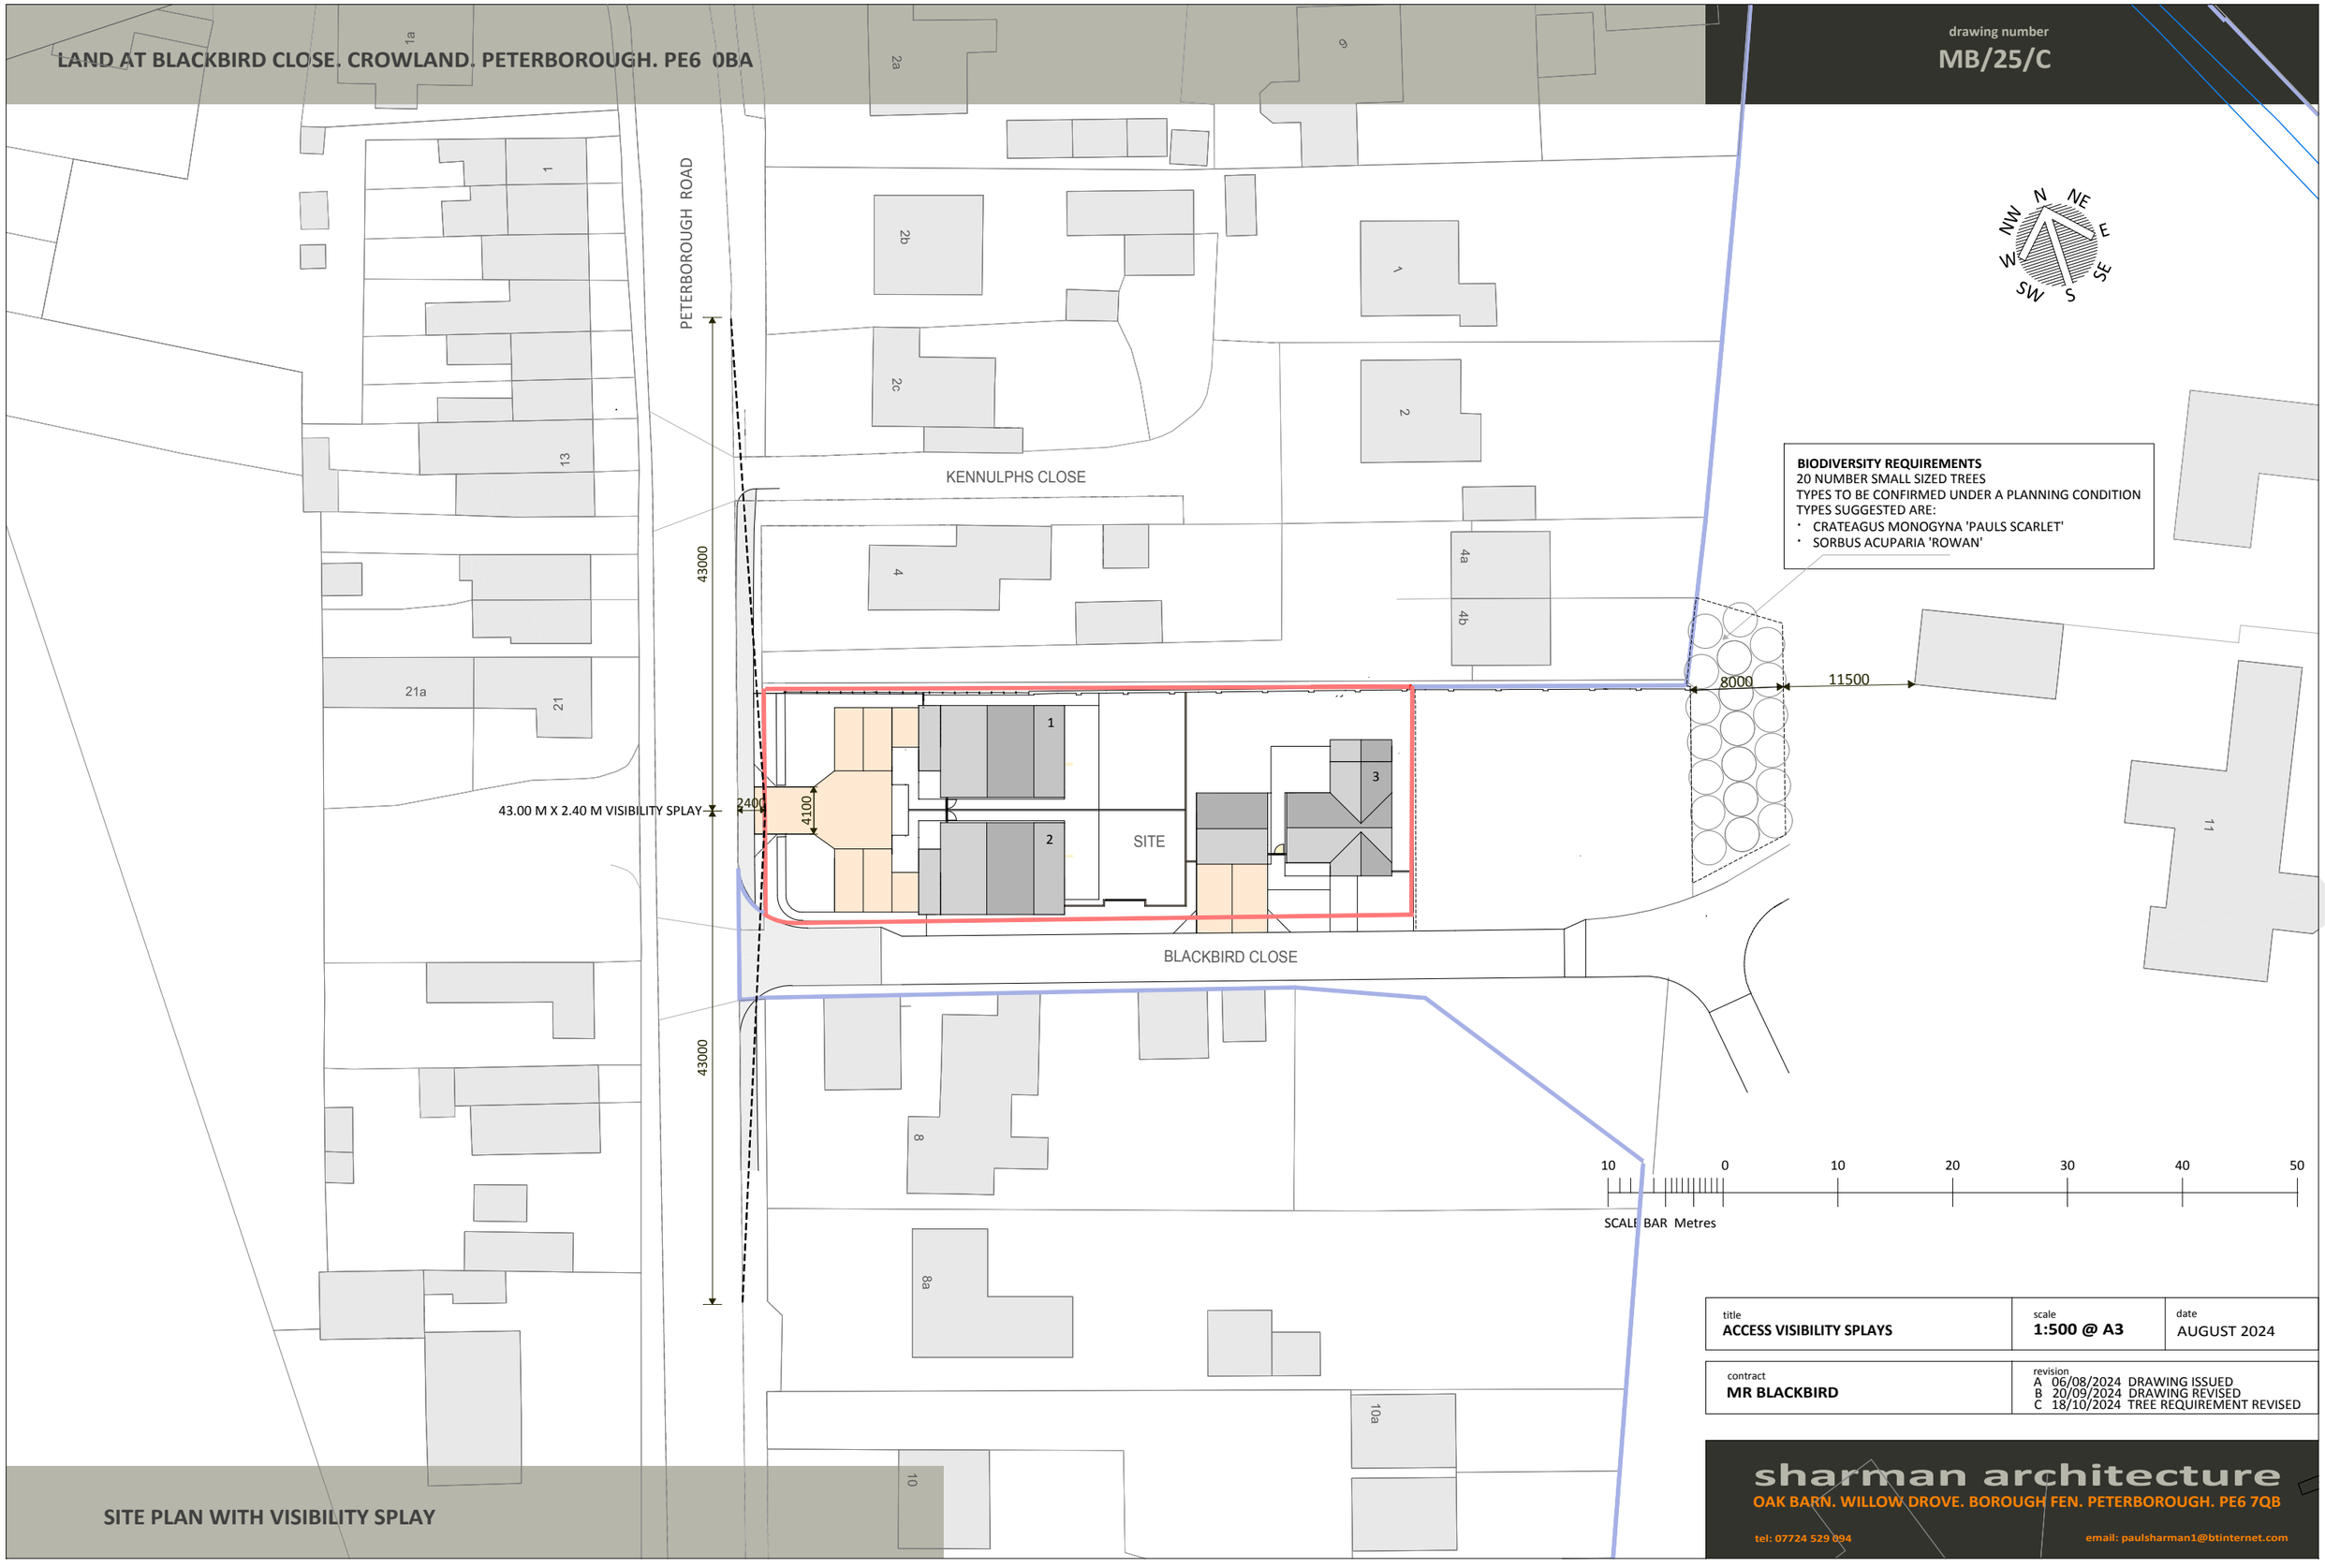

BIODIVERSITY REQUIREMENTS
20 NUMBER SMALL SIZED TREES
TYPES TO BE CONFIRMED UNDER A PLANNING CONDITION
TYPES SUGGESTED ARE:
- CRATEAGUS MONOGYNA 'PAULS SCARLET'
- SORBUS ACUPARIA 'ROWAN'

10 0 10 20 30 40 50
SCALE BAR Metres

title **ACCESS VISIBILITY SPLAYS**	scale **1:500 @ A3**	date AUGUST 2024
contract **MR BLACKBIRD**	revision A 06/08/2024 DRAWING ISSUED B 20/09/2024 DRAWING REVISED C 18/10/2024 TREE REQUIREMENT REVISED	

sharman architecture
OAK BARN. WILLOW DROVE. BOROUGH FEN. PETERBOROUGH. PE6 7QB
tel: 07724 529 094
email: paulsharman1@btinternet.com

SITE PLAN WITH VISIBILITY SPLAY