
NOTES
1. Do not scale this drawing. Only figured dimensions shall be used.
2. All discrepancies to be referred to the Architect before commencing.
3. This drawing is copyright.

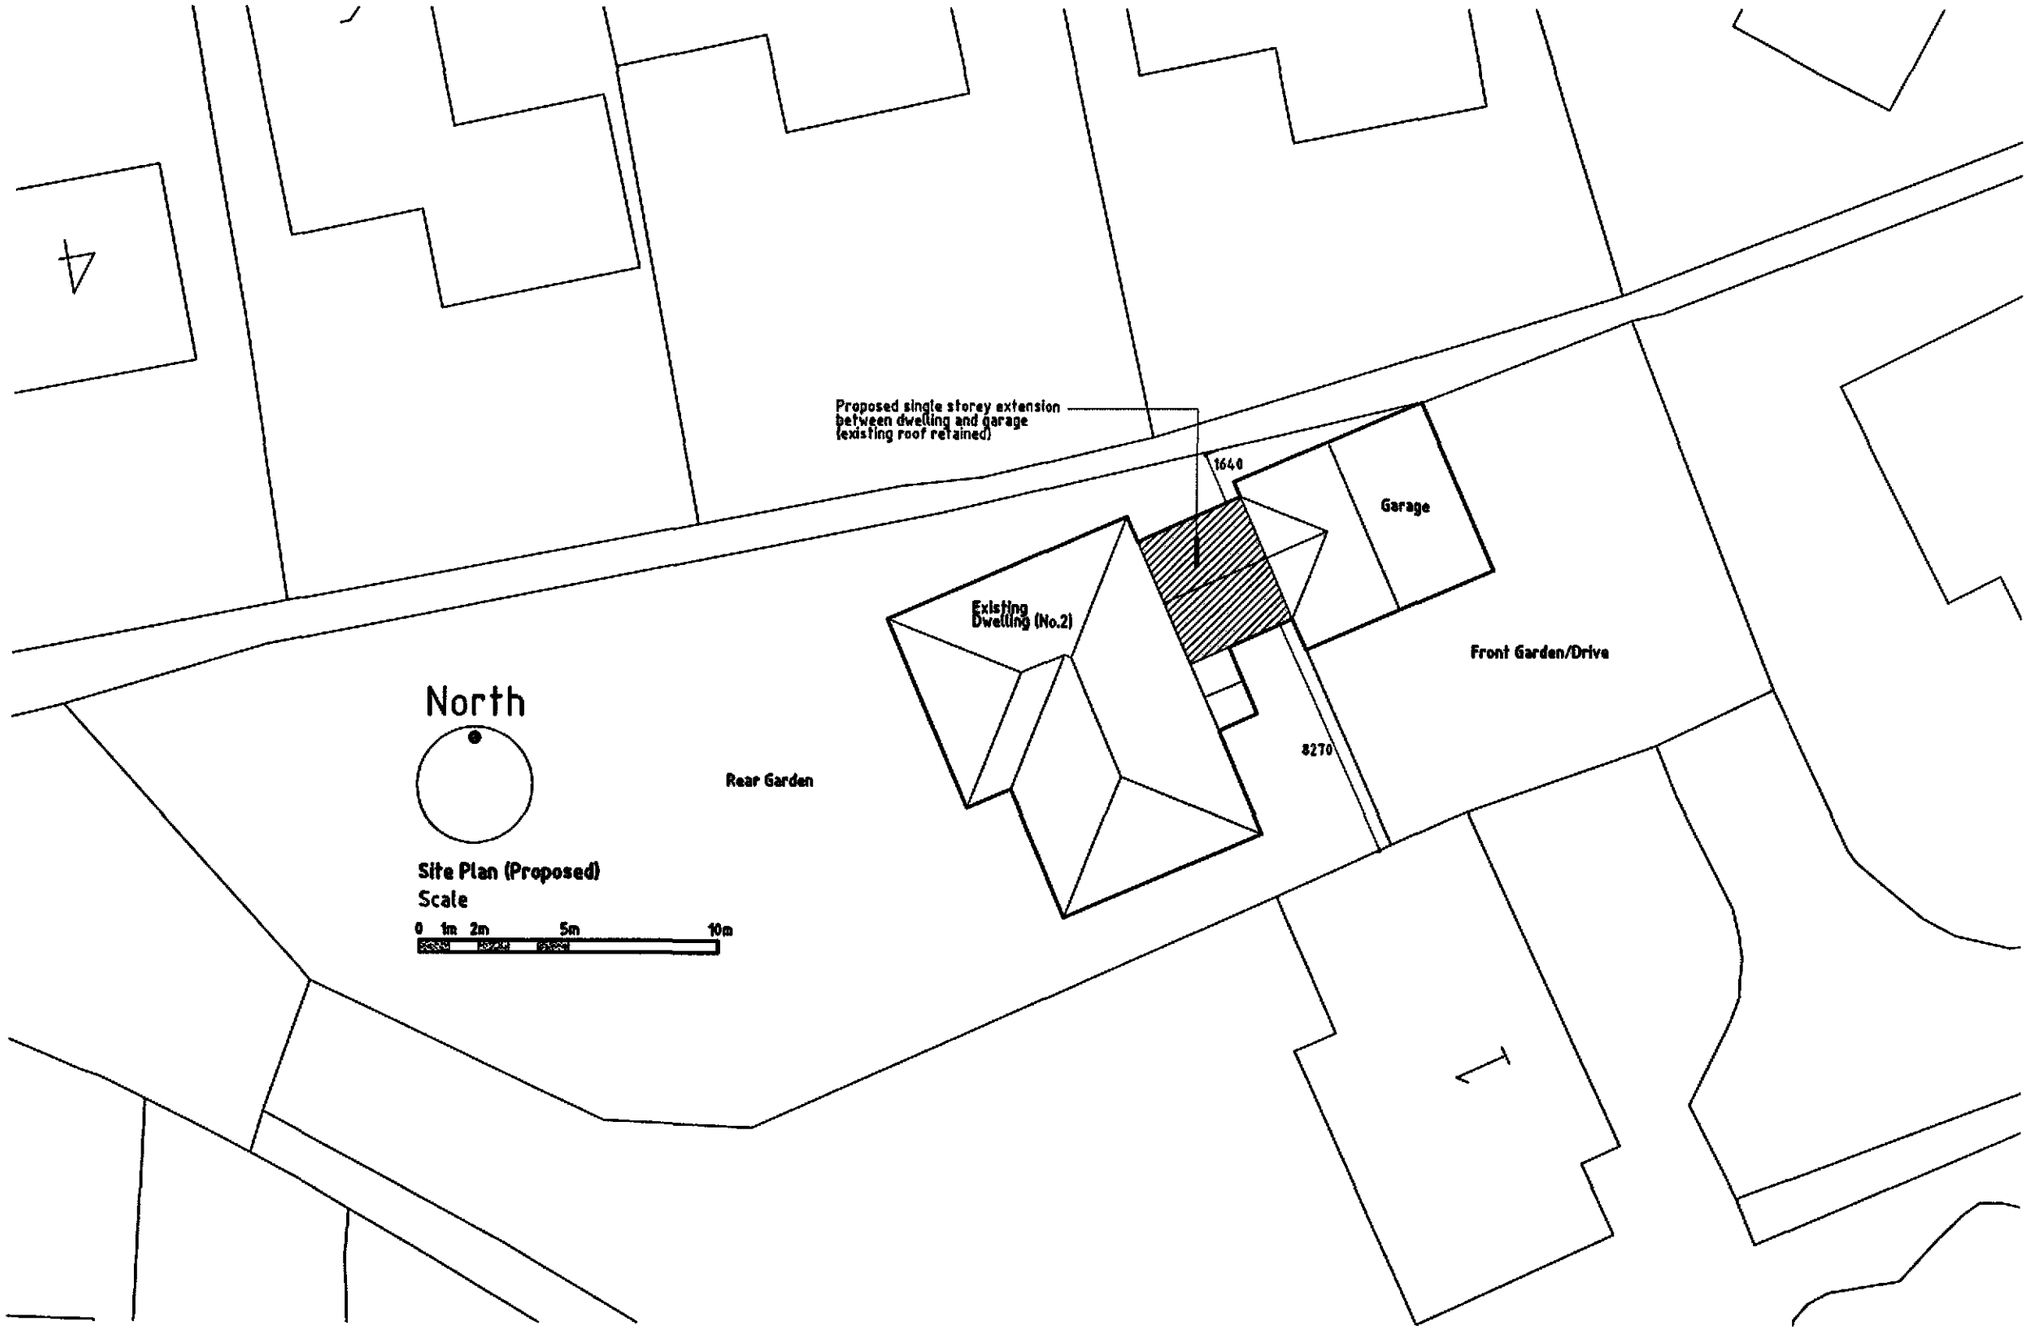

Site Plan (Proposed)
Scale
0 1m 2m 5m 10m

A 06/07/2015 Site/Boundary distances added.

Scott | Whight
Architects and Development Consultants
46 Elm Crescent, Glinton, Cambs, PE6 7LE
Tel: 01733 253543
E-Mail: scottwhight@btinternet.com

Client: Mr and Mrs Evans	Project: Proposed extension and alterations at 2 St Marks Drive Crowland Peterborough
Drawing: Proposed Site Plan/Block Plan	

Date	Scale	Project No.	Drawing No.	Revision
June 2015	1:200 @ A3	318	01	A