
NOTES
1. Do not scale this drawing.
   Only figured dimensions shall be used.
2. All discrepencies to be referred to
   the Architect before commencing.
3. This drawing is copyright.

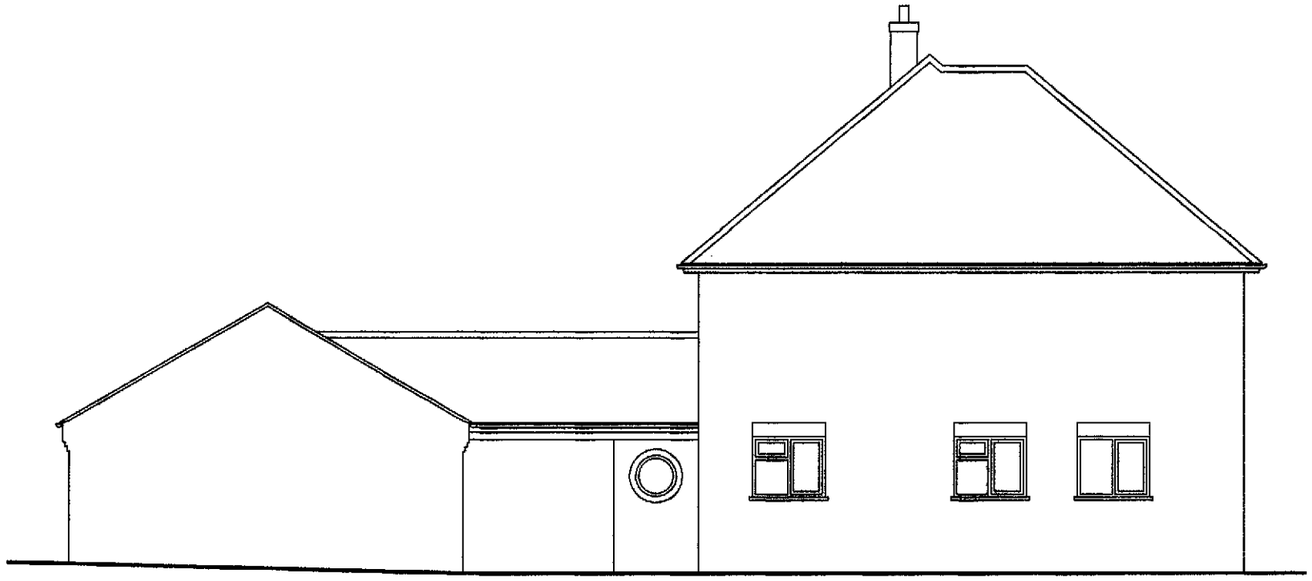


Front Elevation

Scale





Side Elevation

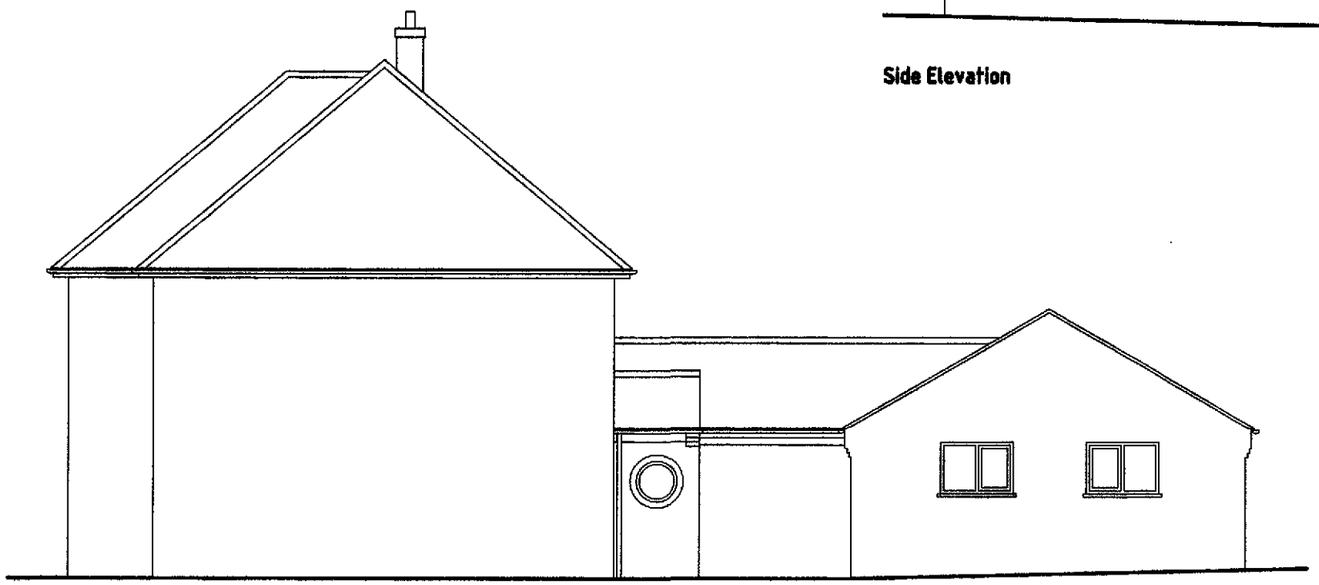

Side Elevation

Scott I **Whight**
Architects and Development Consultants
46 Elm Crescent, Glinton, Cambs, PE6 7LE
Tel: 01733 253543
E-Mail: scottwhight@btinternet.com

Client: Mr and Mrs Evans		Project: Proposed extension and alterations at 2 St Marks Drive Crowland Peterborough		
Drawing: Existing Elevations				
Date: June 2015	Scale: 1:100 @ A3	Project No.: 318	Drawing No.: 03	Revision: -