

© Copyright. All Rights Reserved.
This drawing must not be produced without permission.
DO NOT SCALE
The Contractor is responsible for checking all dimensions.


NOTES

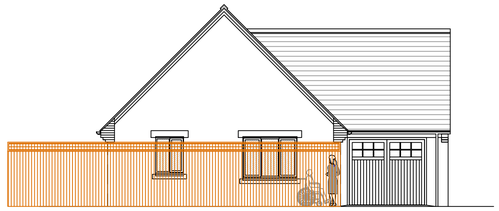

Front Elevation

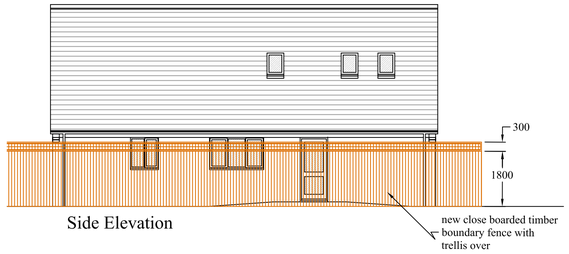

Side Elevation

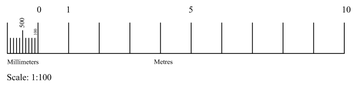


Scale: 1:100




Side Elevation




Rear Elevation

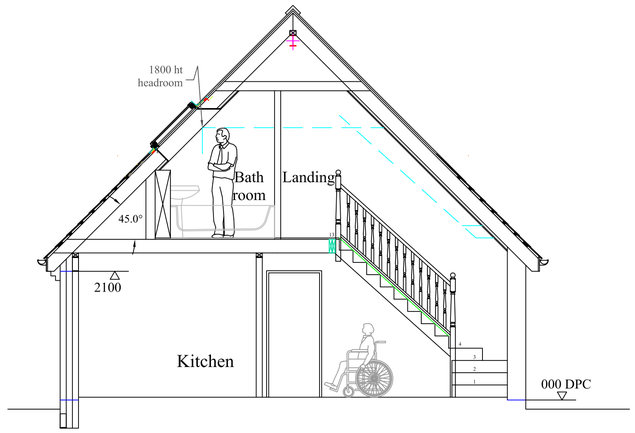


Typical Section

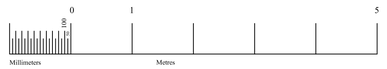


Scale: 1:50

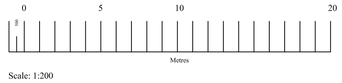


Scale: 1:200

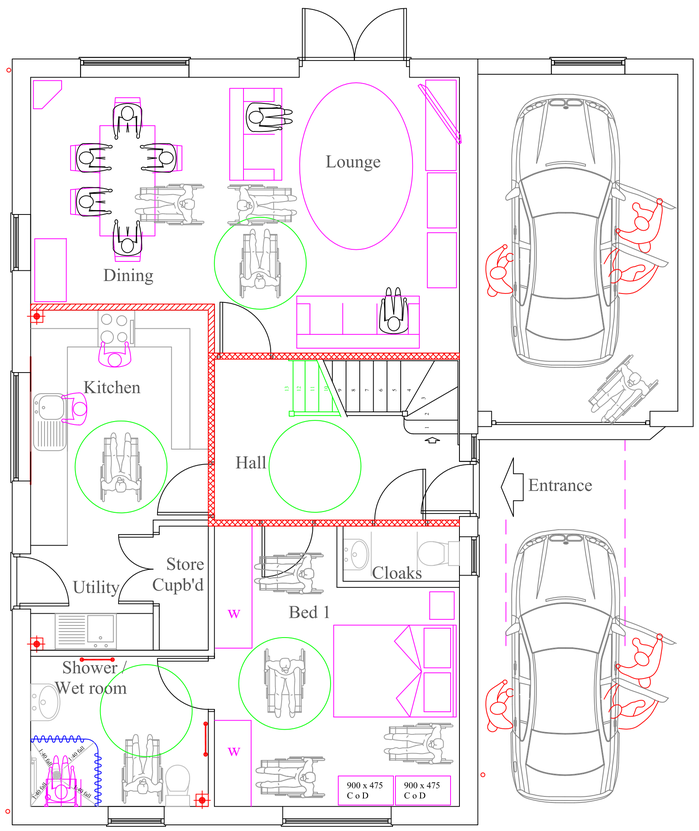

Ground Floor Plan

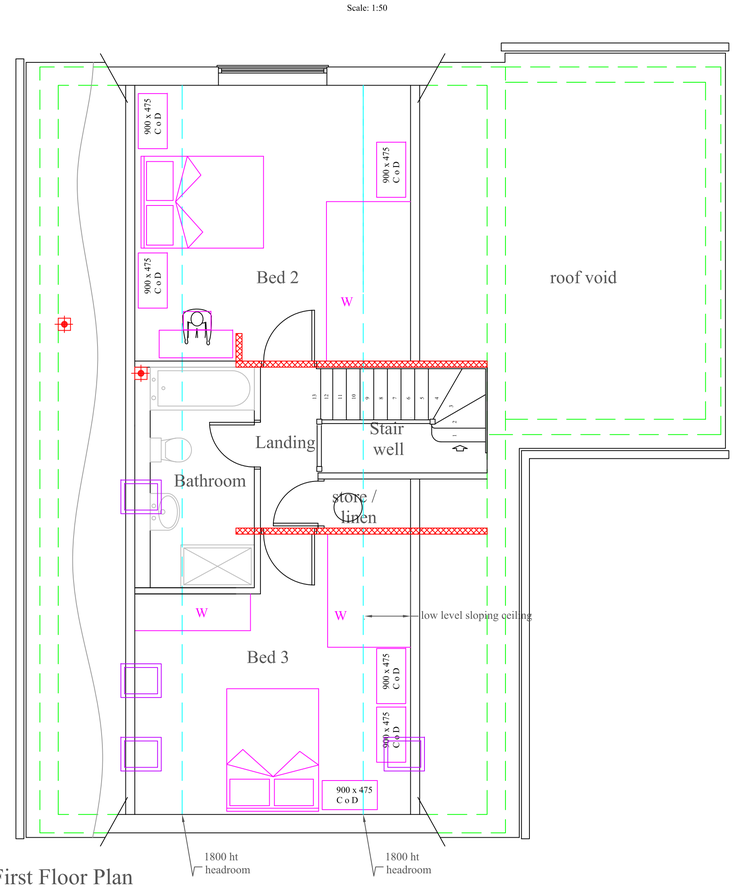

First Floor Plan

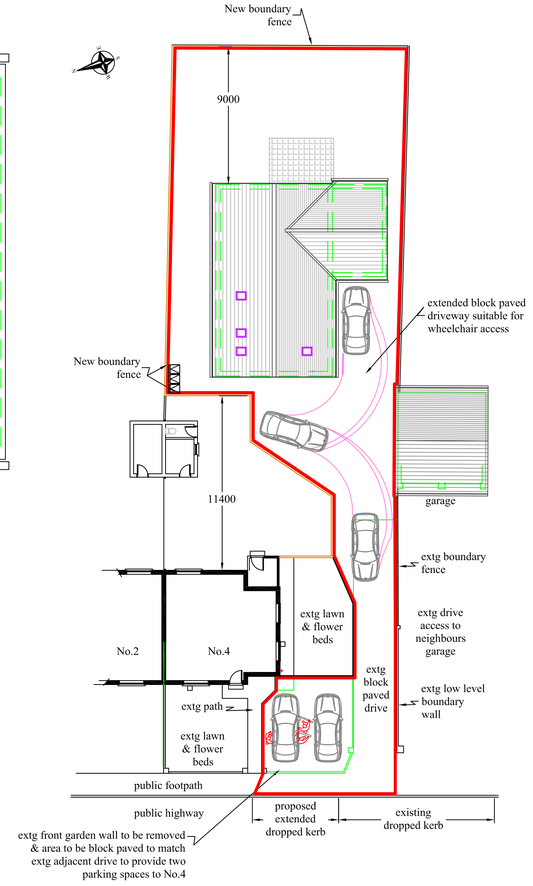

Site Block Plan

	date	revision

ACCENT & WILKINSON
ARCHITECTS•LANDSCAPE ARCHITECTS
CONSERVATIONISTS
Malborne House, 1 Benyon Grove, Herlington, Orton Malborne, Peterborough PE2 5ZJ
Telephone: 01733 236666 Fax: 01733 236591
e-mail: admin@accentandwilkinson.co.uk

project

Proposed Wheelchair Friendly Chalet Bungalow r/o 4 Crease Drove Crowland for County Builders Ltd

drawing title

Scheme Proposals

scale		date
1:50, 1:100 & 1:200	@ A1	June 2016

project number / drawing number

114316 / 101

revision