
Contractor to check all Dimensions on site prior to ordering materials / commencing work.Do Not Scale from this Drawing - If in doubt then please ask


Refer Drg 1820 - 02

Refer Drg 1820 - 03

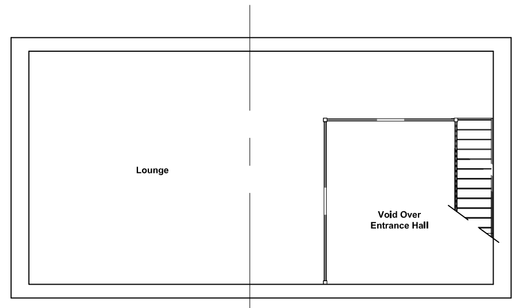

Existing First Floor Plan

Scale 1:00

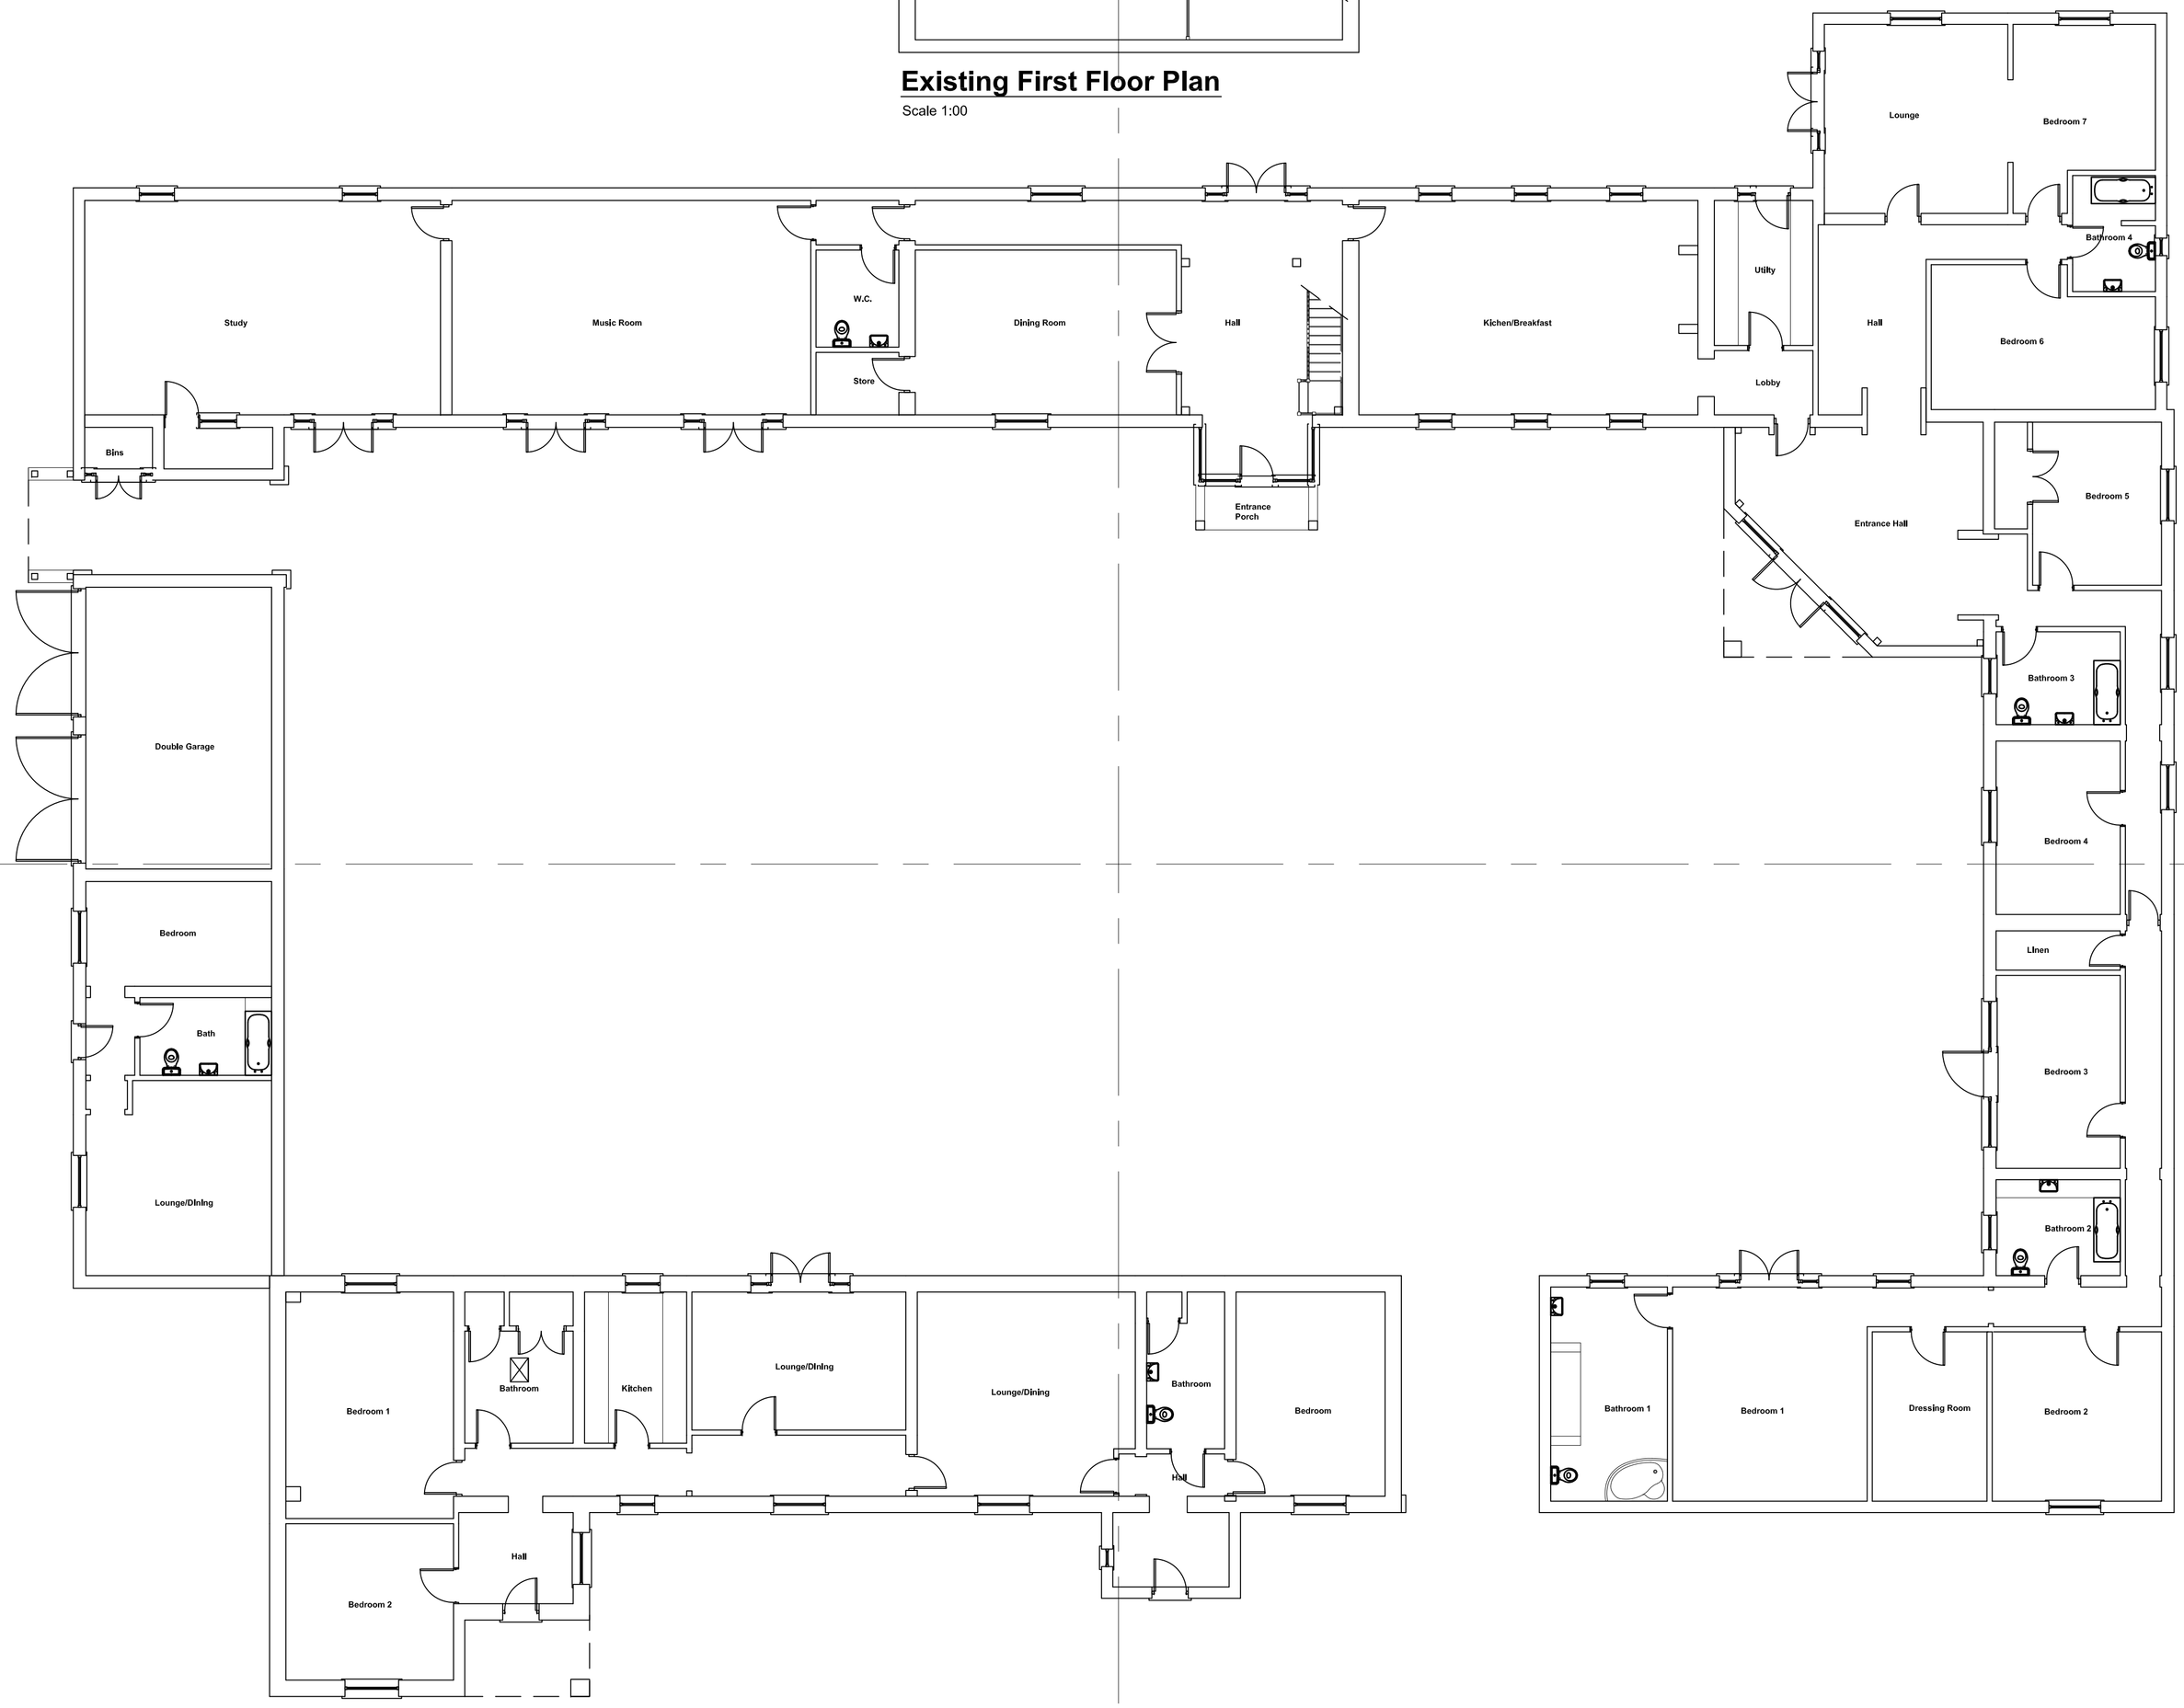

Refer Drg 1820 - 05

Refer Drg 1820 - 04

Existing Ground Floor Plan

Scale 1:00

PLEASE NOTE:
Due to areas of the structure being covered, unexposed or otherwise inaccessible the notes / specifications of existing materials are subject to confirmation of site when it is feasible to expose the relevant areas of construction.

Note added to plan by
Gordon Smith, MRTPI on 20.07.2020

This survey was carried out in September 2009 and does not show internal alterations since then. It is presented to show the external extent of the premises sufficient to allow for a permission seeking reversion to residential use.

matrix planning

GENERAL CONDITIONS
Contractors are responsible for checking all dimensions on site when work commences and before ordering any materials.Any discrepancies should be brought to the attention of the Client for remedial action before commencing further.

All materials not specified to be of a standard suitable for the work proposed and be fit for purpose.All work to be in accordance with good building practise and all necessary BS codes for Workmanship on Building Sites.

Revisions

Site:
Paga House
Hulls Drove
Crowland
PE6 0JU

Drg Title:
Existing Ground Floor Plan

remway Design Ltd
2nd Floor - 5B Sheepmarket
Spalding
P E 1 1 1 B H
Tel : 01775 768 921
e-mail: enquiries@remwaydesign.co.uk

Drg Size	Drawing Number	Revision:
A1	1820-01	

Scale 1:100@A1