

This drawing is copyright and may not be altered, traced, copied, photographed or used for any purpose other than that for which it is issued without written permission from J. J. Hartley.

revisions:

A. 26.4.06. house to plot no 1 moved to east to avoid existing hedge. hard + soft landscaping shown.

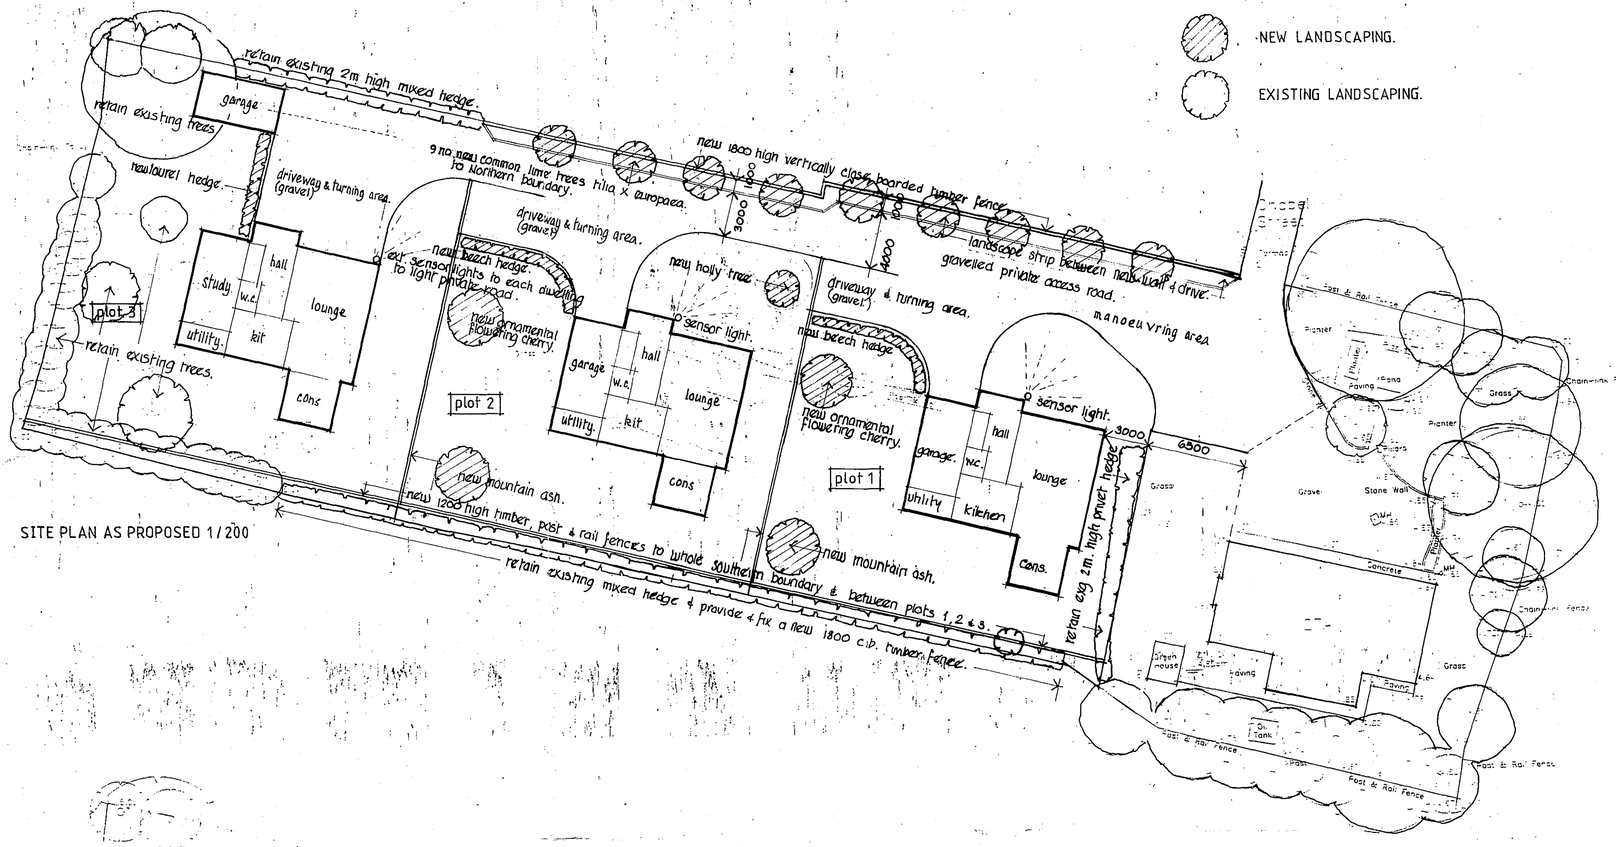

SITE PLAN AS PROPOSED 1/200

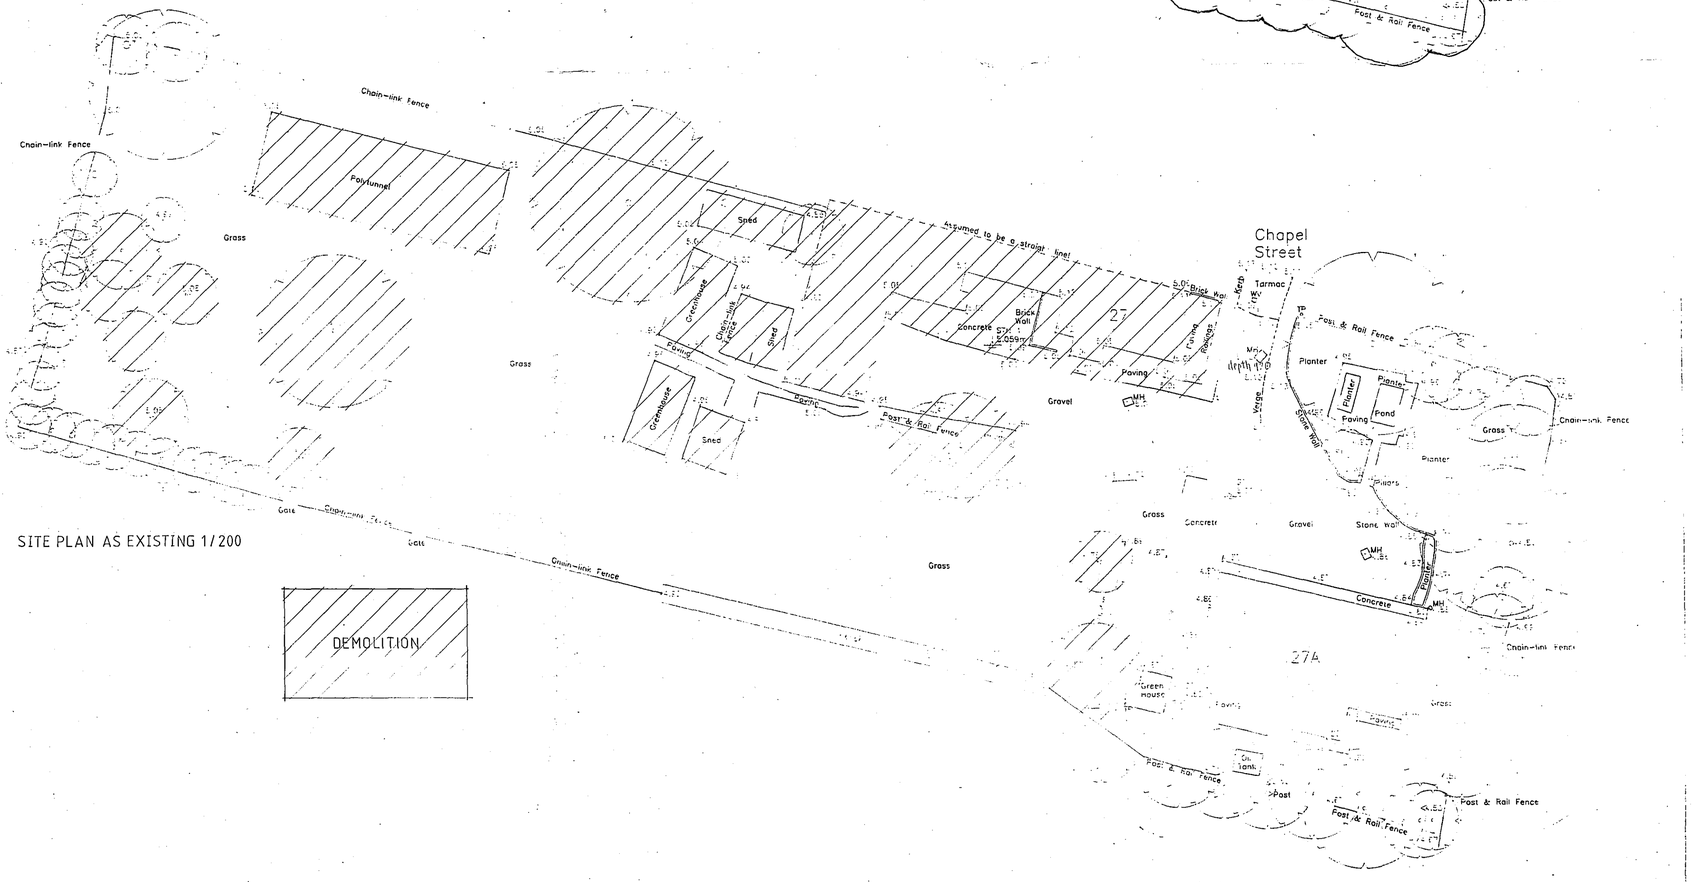

SITE PLAN AS EXISTING 1/200


DEMOLITION

INDEX MAP PLAN

Plan prepared on 25/11/2005 at 00:00:01

ORDNANCE SURVEY MAP REFERENCE: TF2309NE SCALE 1:1250

©CROWN COPYRIGHT. Produced by HMLR. Further reproduction in whole or in part is prohibited without the prior written permission of Ordnance Survey. Licence Number GD 272728.

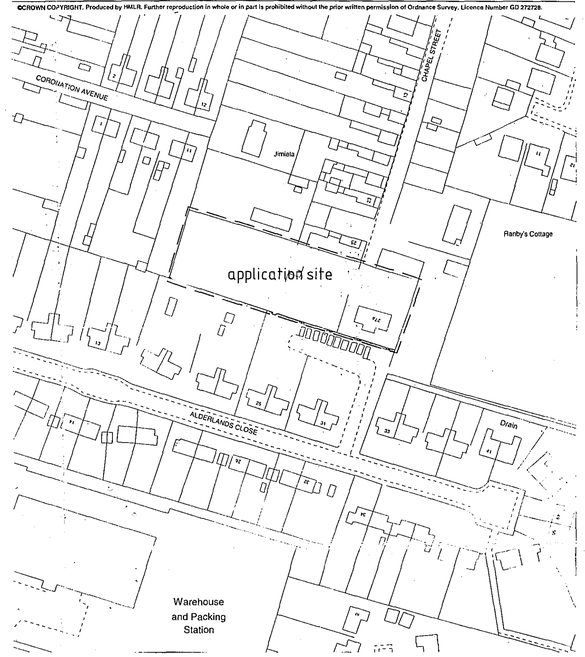

LOCATION PLAN 1/1250

SHDC
PLANNING & DEVELOPMENT
- 2 MAY 2006
Ref. 0600/06

J.J. & J. HARTLEY
J. J. Hartley, M.B.I.A.T., M.C.I.O.B., M.B.I.M.
PRINCIPAL
Architectural and Project Management Services
Interior Design Consultants and Surveyors
[illegible] Fulbridge Road, Peterborough PE4 6SL
[illegible] Tel: Peterborough (01733) 570601

CASTLE STREET DEVELOPMENTS LTD
Land at:
27A CHAPEL STREET
CROWLAND
CAMBS.
PE6 0AR

Proposed residential development

drg:

Location & site plans

scale: As shown
date: 30:1:06
drawn by: D.H.
drg. no.: 3957/8 . A