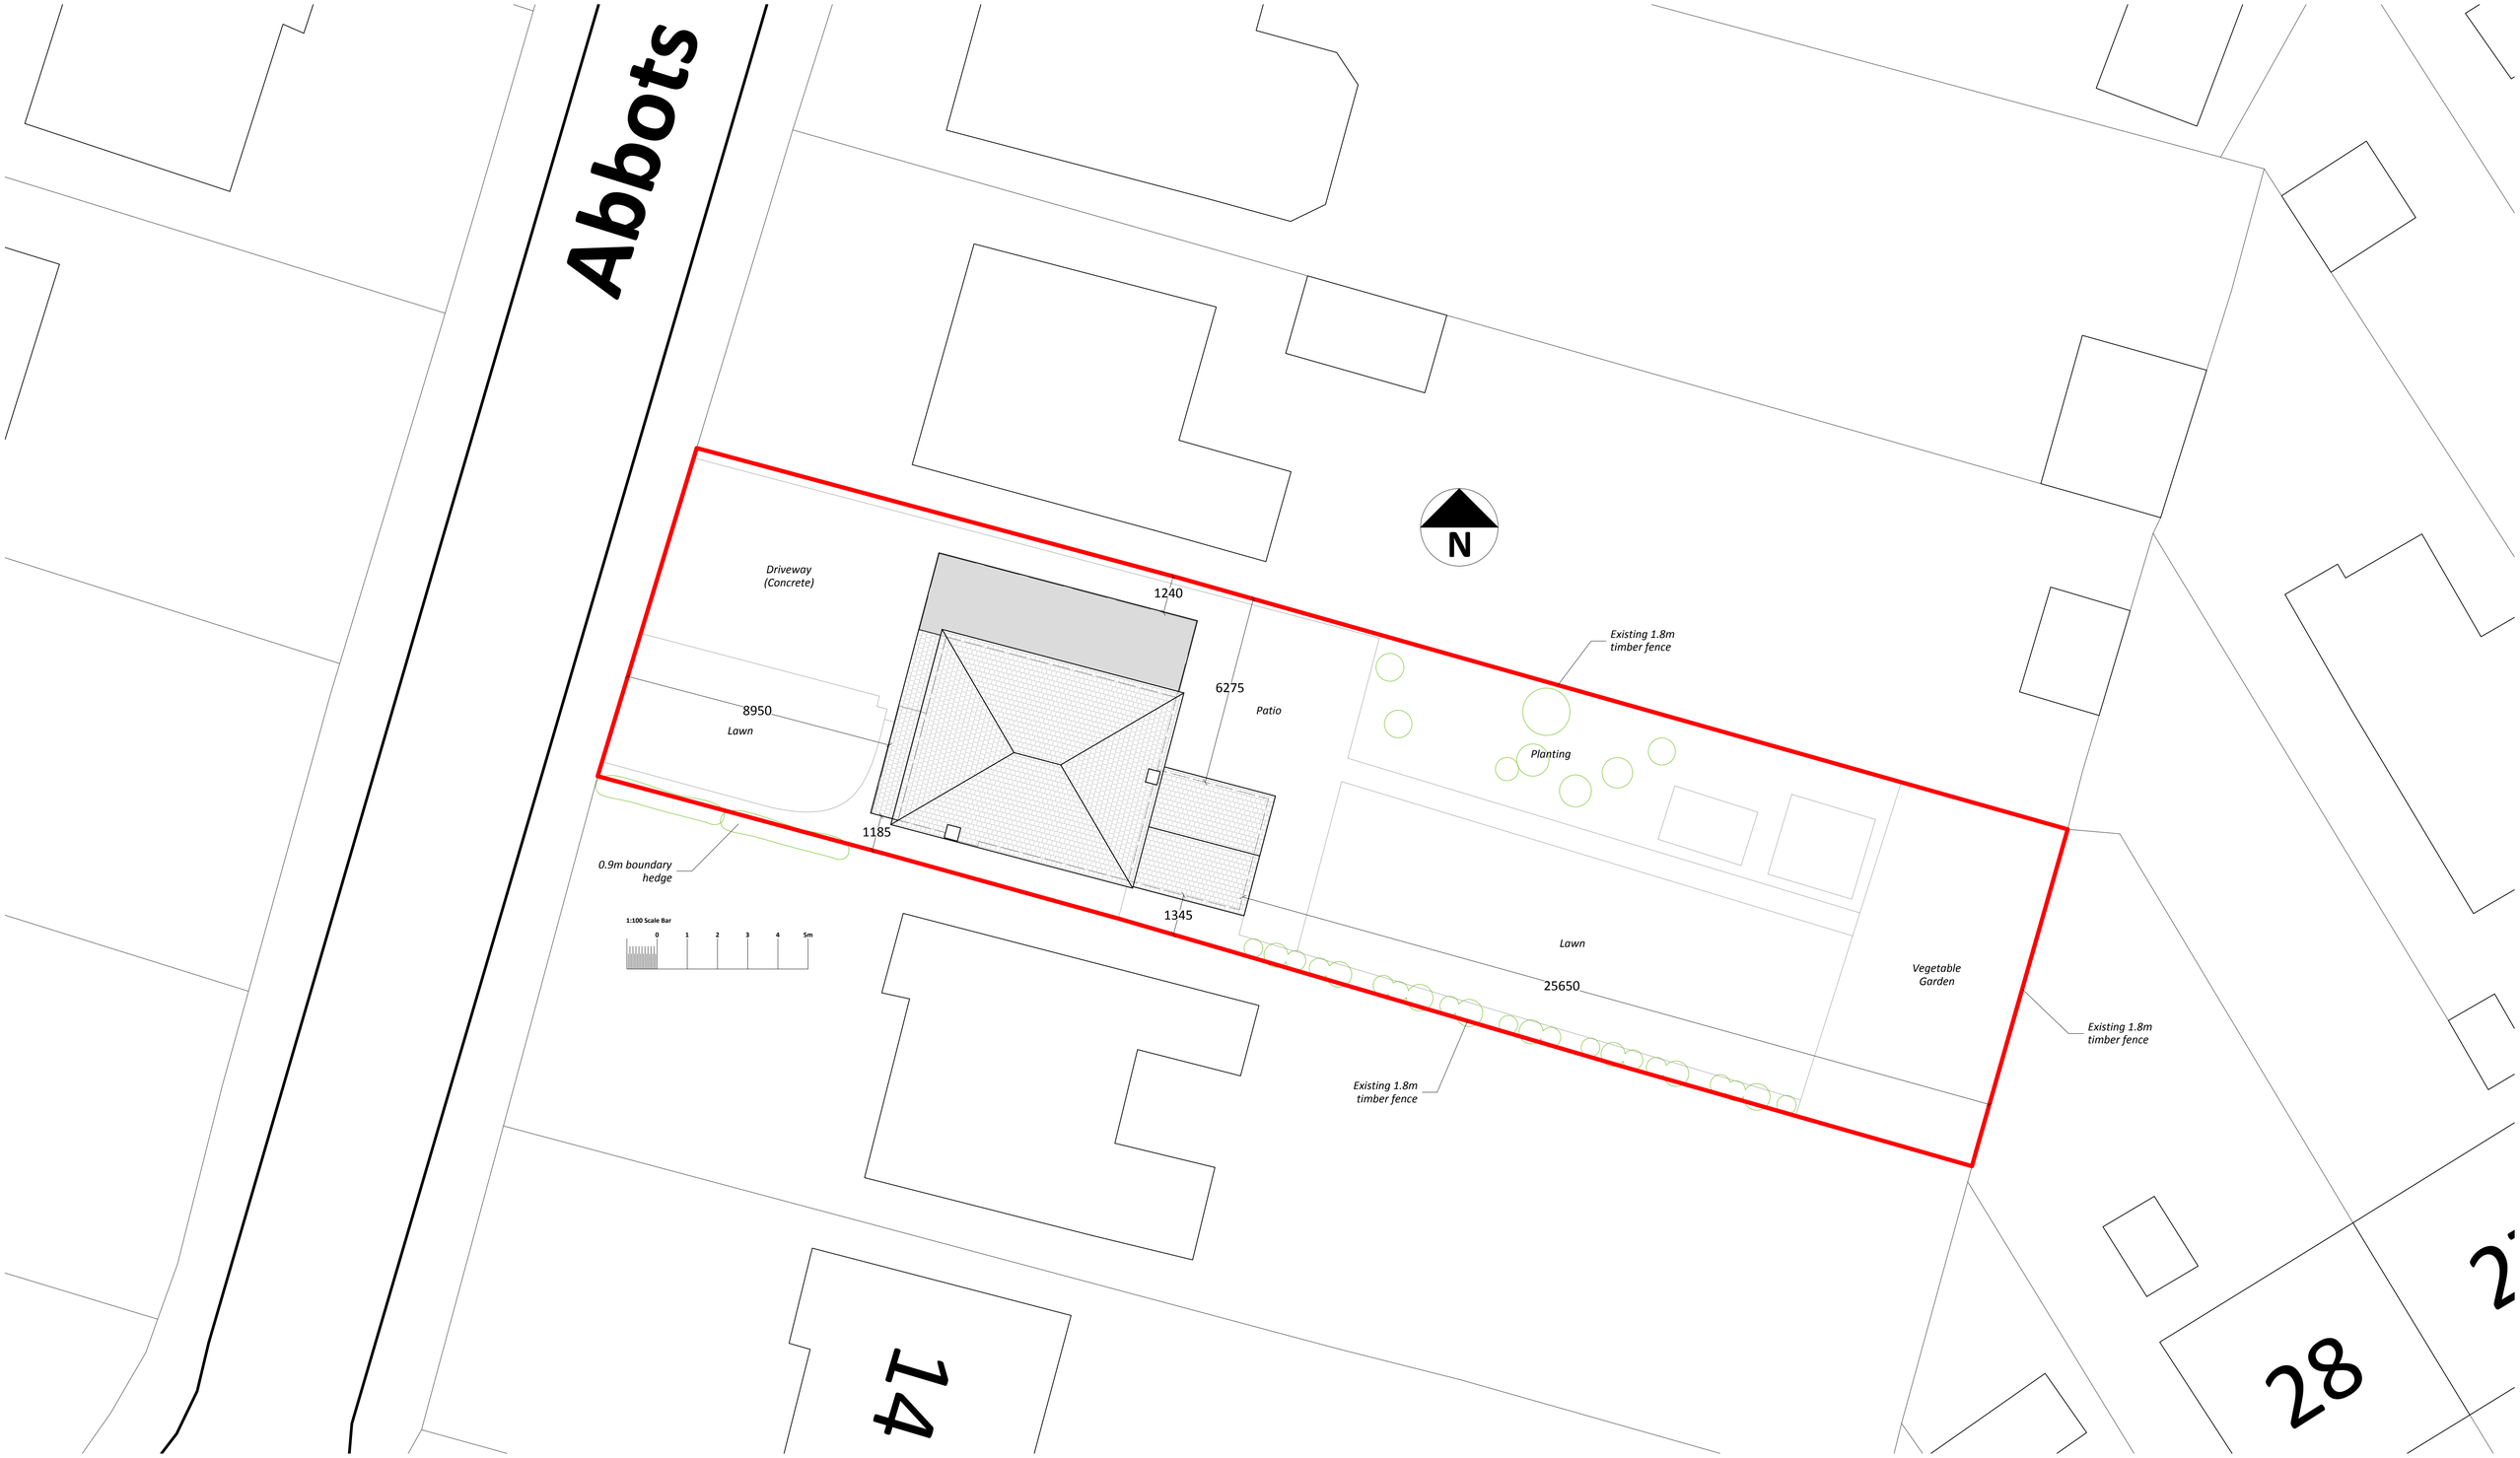


James
Wollerton
Architecture.

NOTES:
The level of information in this drawing is in relation to submitting a PLANNING APPLICATION.

The information shown should not be used for any purpose (such as building regulations, costing or construction) unless permission is expressly granted by the client / James Wollerton Architecture.

Responsibilty for Party Wall and Rights to Light lay with the client.

ALL dimensions should be checked on site.

This drawing is subject to copyright.

Address:	10 Abbots Drive, Crowland, PE6 0BT
DWG Title:	Proposed Site Plan
DWG No:	2023-249-06_PA
Date:	28-06-2023
Scale:	1:100 @ A1 / 1:200 @ A3
Revision:	N/A