

Copyright of this drawing is the property of SK-Architecture ltd. It must not be reproduced or amended nor used in the execution of any works whether in conjunction with the proposed works for which it is prepared or otherwise without the express consent in writing of SK-Architecture ltd.


For information only

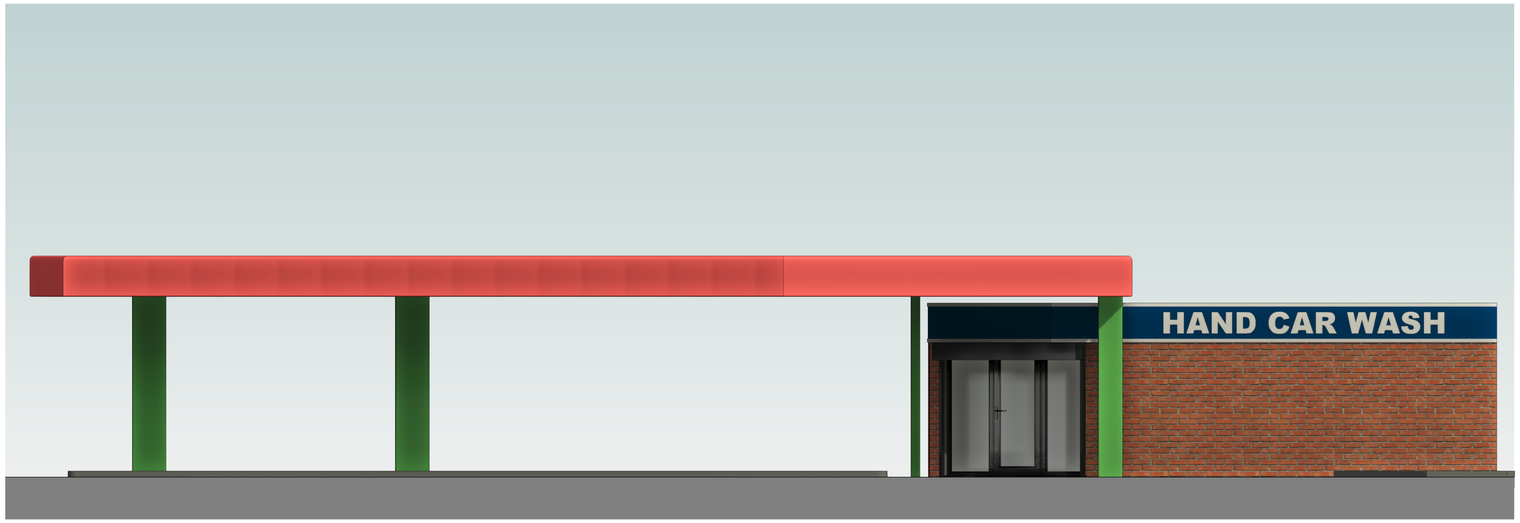

1.
08 70 01
Front Elevation
1 : 50

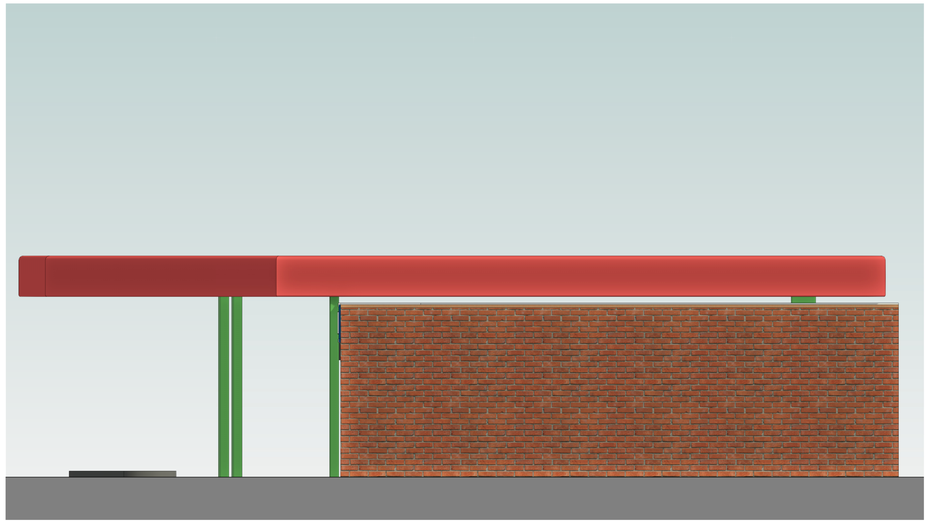

1
08 70 01
Side Elevation 1
1 : 50

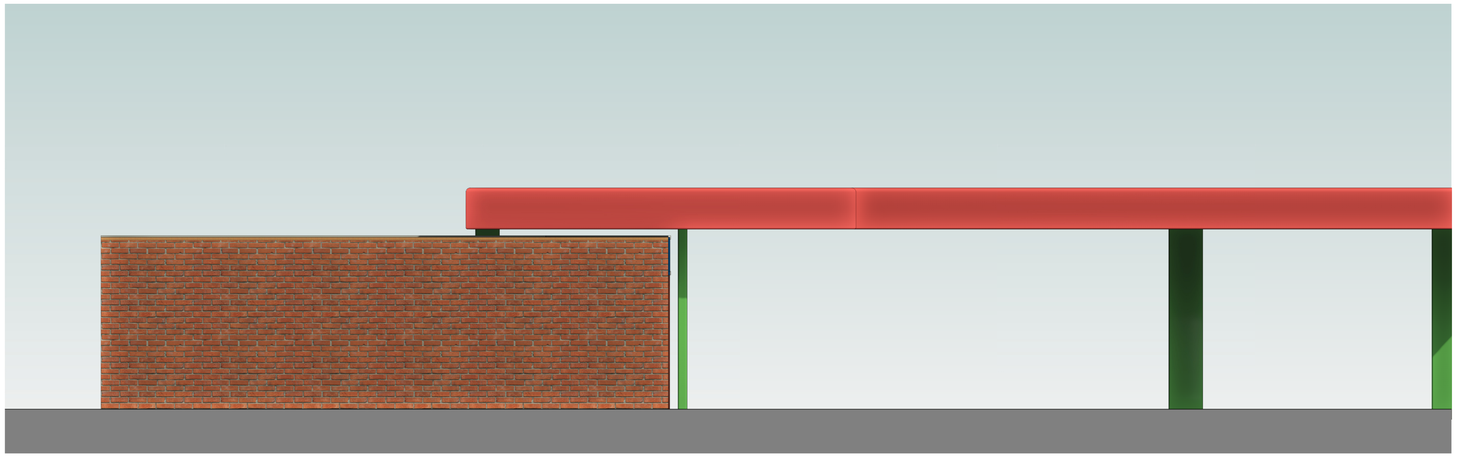

3.
08 70 01
Rear Extension
1 : 50



4
08 70 01
3D View



2.
08 70 01
Side Elevation 2.
1 : 50

SCALE 1 : 50
SCALE 1 : 1

0m 0.5m 1m 2m 3m 4m 5m
0m 10mm 20mm 40mm 60mm 80mm 100mm

Revision	Descriptio	Date
	Issued for Planning	17/06/2024

SK ARCHITECTURE

Client
Mr Singh

Project
Proposed change of use of Car Wash to Convenience Store

Drawing
Elevations as Existing

Scale	Date
1 : 50 @ A1	17/06/2024

Project No.	Drawing No.	Revision
123	SKA-CW 08 70 01	D00

PLANNING