



South East

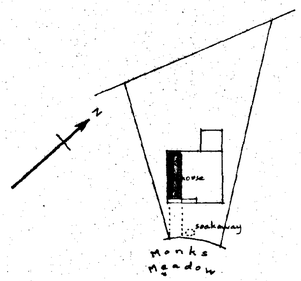


Site Plan scale 1:500

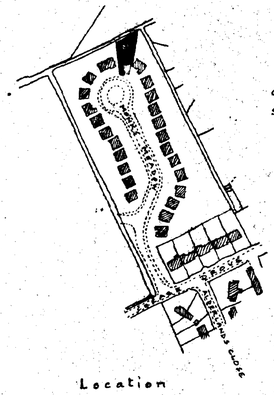

O.S. Map TF 2309
Scale 1:2500


Location

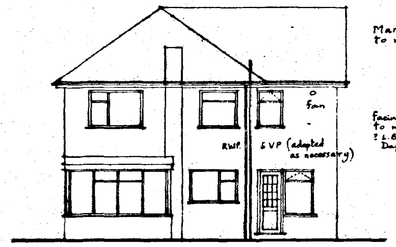


North West

Marley Ludlow to match


Facing brick to match ? L.B.C. Dapple Light

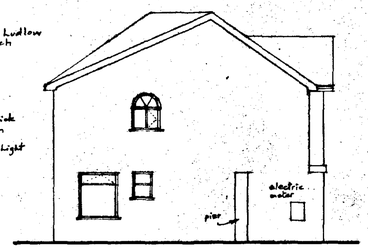


South West

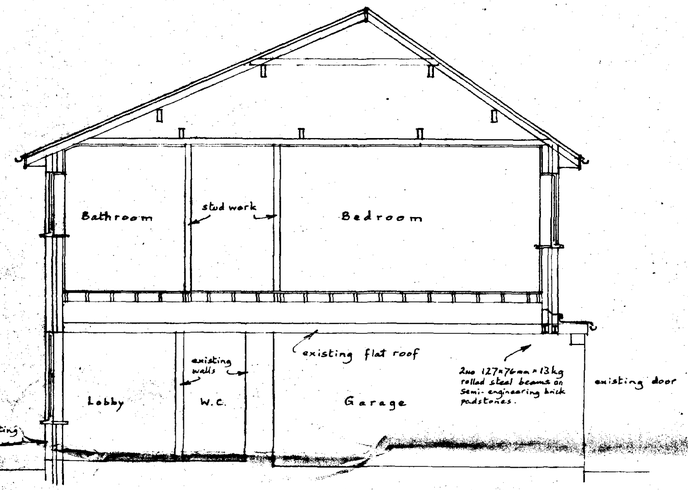


Cross Section

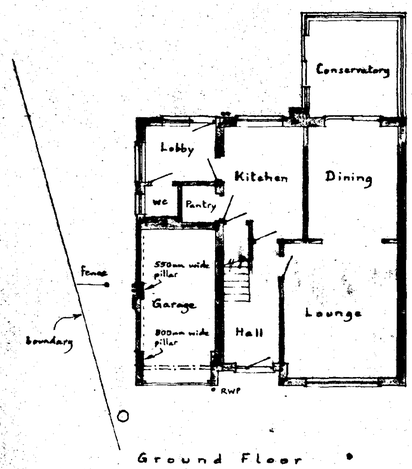


Ground Floor

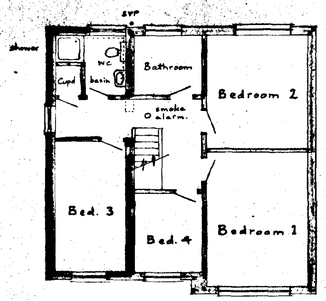

First Floor

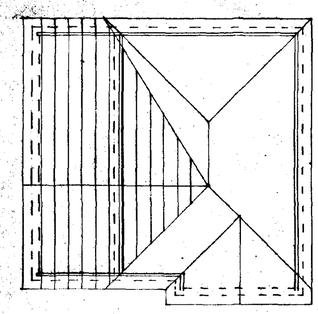

Roof

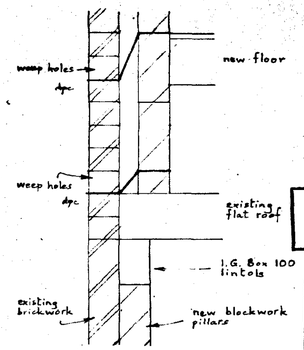

DETERMINED PLAN

SHDC
Planning & Development
28 MAY 2002
Ref 626/02

Mr. and Mrs. M. Parkinson,
28, Monks Meadow,
CROWLAND.

First Floor Extension.

Written dimensions to be used in preference to scaled, and all measurements to be verified by checking on site.	Scale 1:100 1:50
Local Authority Ref. Planning	Drawing No. 220404
Building Regulations	Date April 2002

A. ROFFE
BUILDING DESIGN & PLANS
1, Green Lane,
SPALDING, Lincs. PE11 2YB
Tel: 01775-723 680