



DETERMINED
PLAN

SOUTH HOLLAND DC
HOUSING & PLANNING
17 MAY 2000
Ref: 0624/00


FRONT ELEVATION

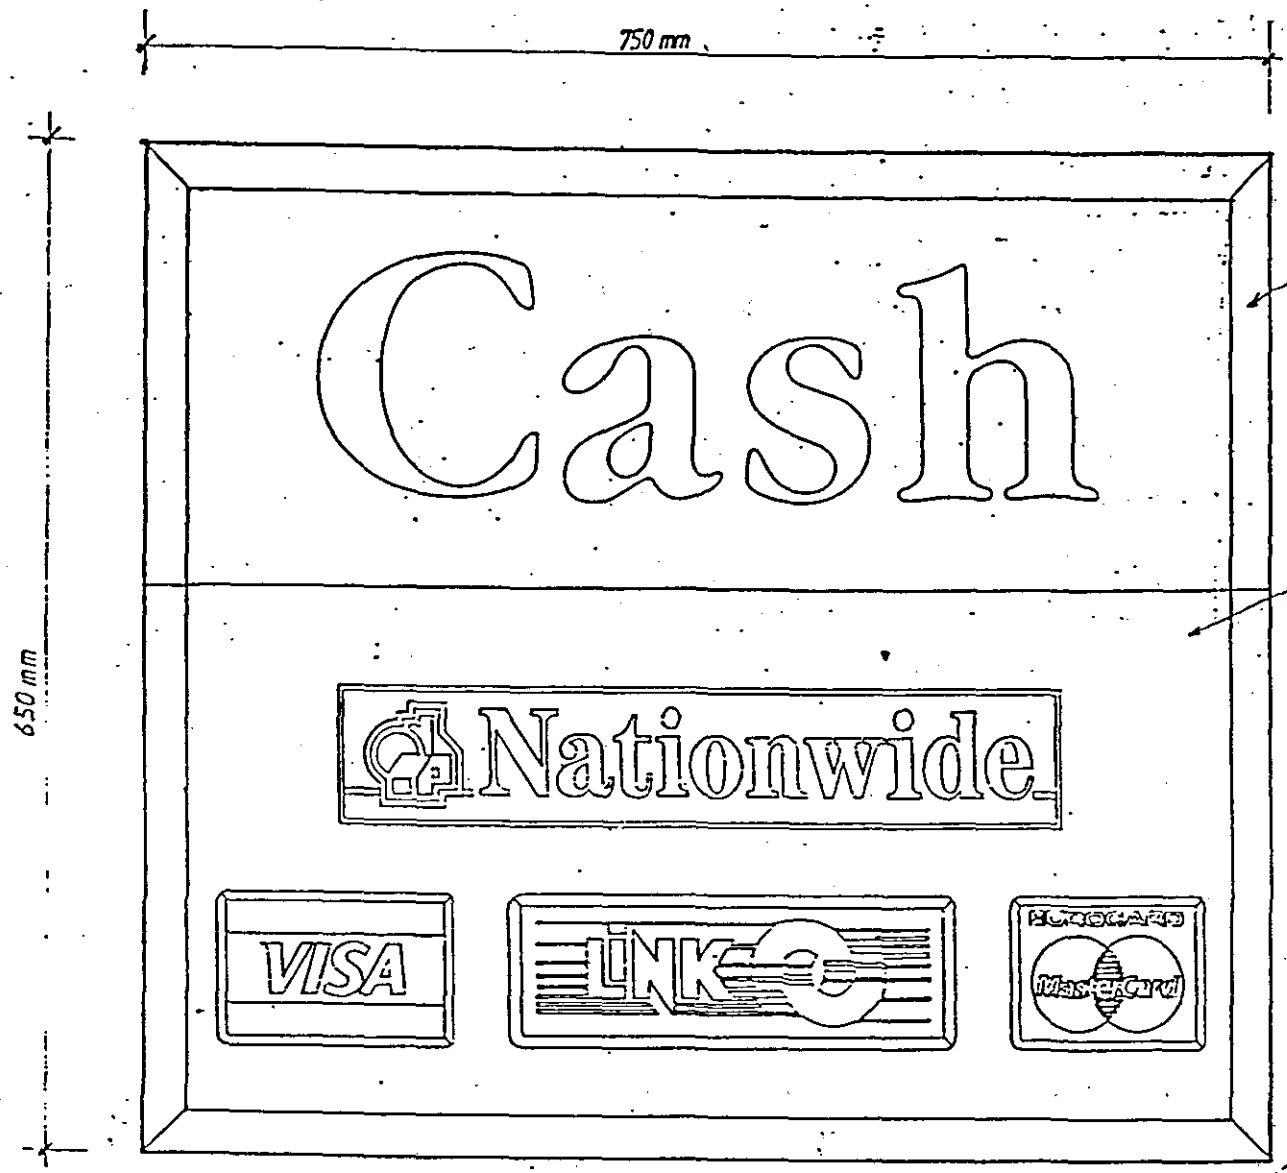

SECTION

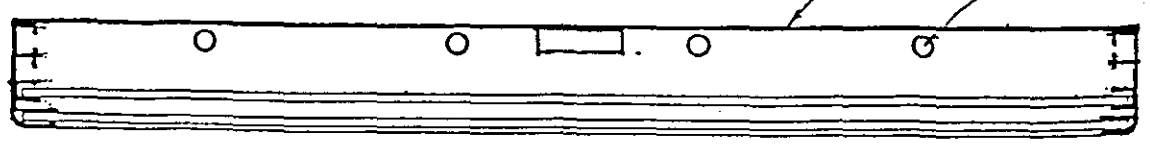

PLAN

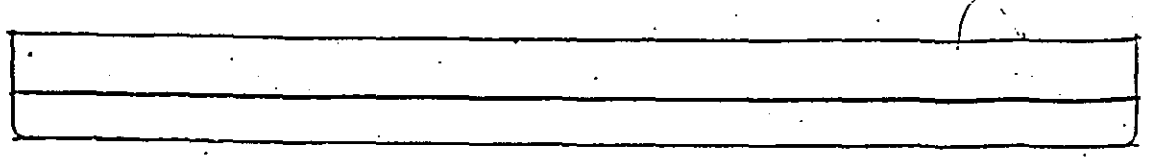

NOTES

FRAME
TWO PART EXTRUDED ALUMINIUM SECTION WITH TWO CHANNELS TO RECEIVE 2No FASCIA PANELS. POWDER COATED BLUE FINISH - RAL 5002. UPPER SECTION WET SPRAYED RED – RAL 3020.


FASCIA PANELS
REAR PANEL: 3mm OPAL ACRYLIC WITH SURFACE APPLIED TRANSLUCENT VINYL GRAPHICS.
FRONT PANEL: 3mm CLEAR POLYCARBONATE SEALED WITHIN CHANNEL WITH COMPRESSIBLE FOAM SEAL.

REAR PANEL
POLISHED ALUMINIUM SHEET RIVETTED TO FRAME.

ILLUMINATION
4 No. TL5 14W 830HE 550mm FLUORESCENT TUBES AFFIXED TO REAR PANEL

METER DISTANCE FROM FACE 300MM
LUX VALUE = 358

SIDE ELEVATION

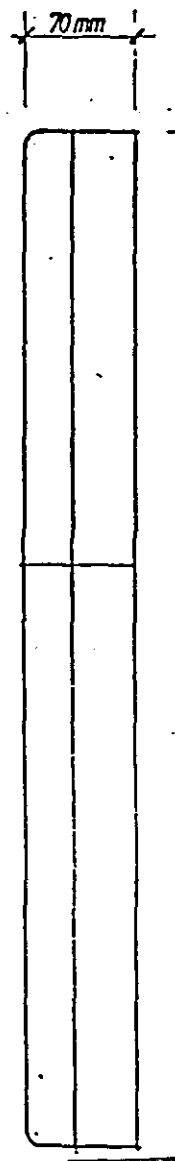

DETERMINED PLAN

SOUTH HOLLAND DC
HOUSING & PLANNING
17 MAY 1999
0627/00

21 JAN 1999


Sign of the Times
TEL 01536-411202

CLIENT NATIONWIDE	PROJECT A.T.M. SIGN
DATE 11.1.99	DRAWN BY R.D.


THIS ARTWORK IS THE COPYRIGHT OF SIGN OF THE TIMES AND MAY NOT BE REPRODUCED IN PART OR WHOLE WITHOUT WRITTEN PERMISSION

PROOFED BY.

SLIM-LINE ILLUMINATED ATM SIGNAGE BOX

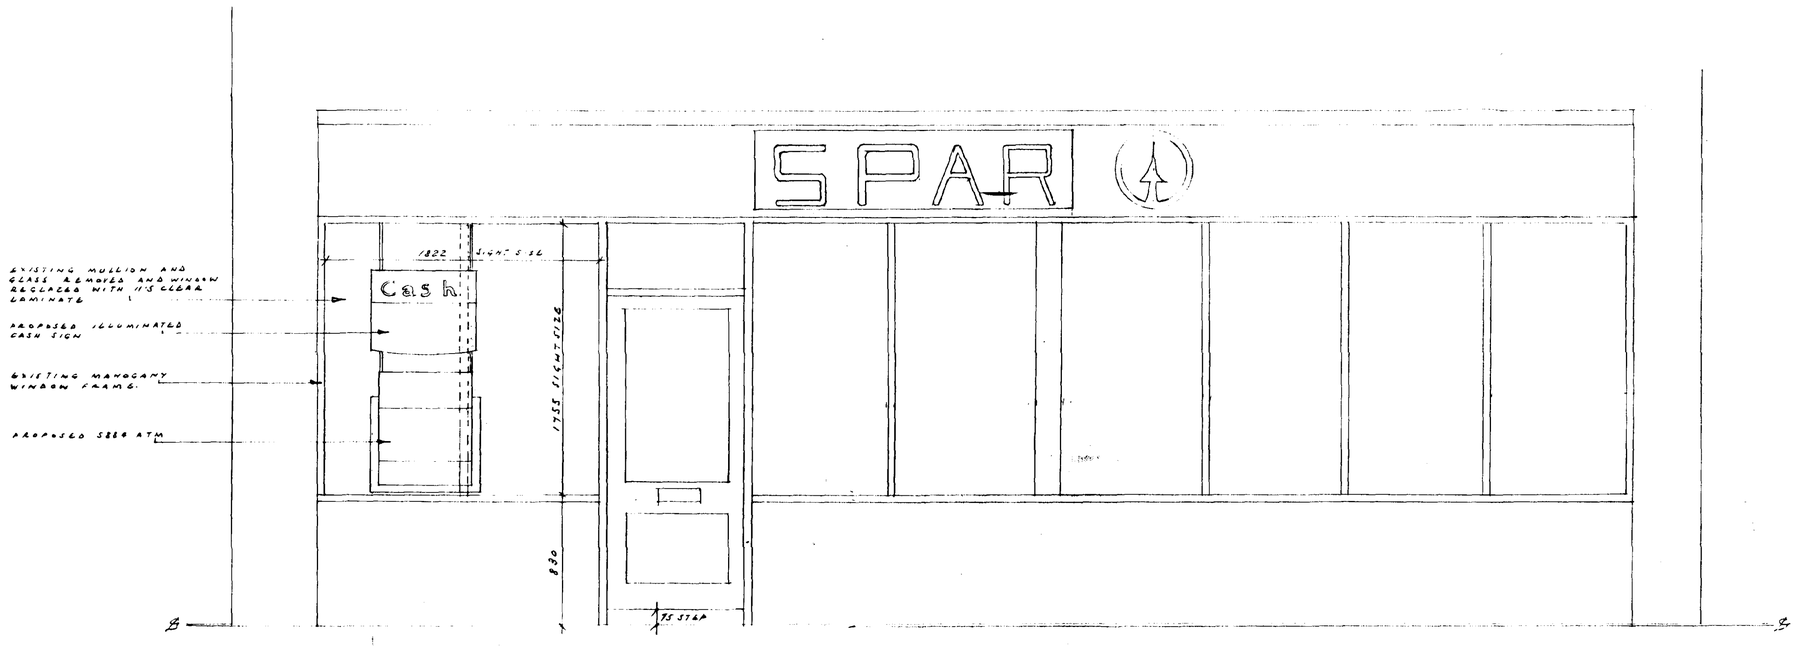

EXISTING ELEVATION SHOWING PROPOSED 5884 ATM

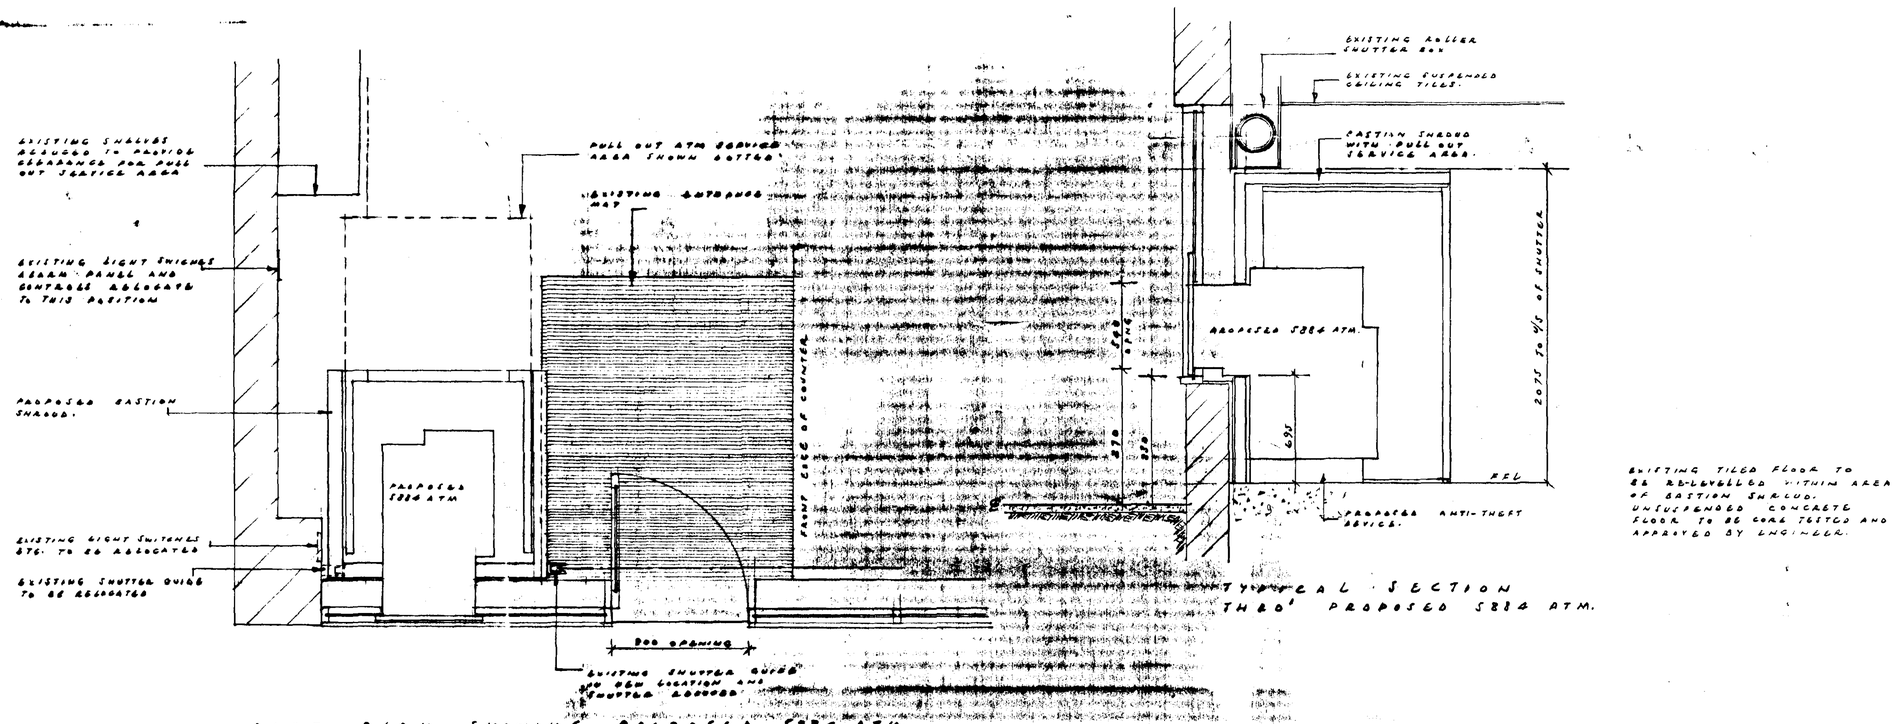

PART PLAN SHOWING PROPOSED 5884 ATM.

TYPICAL SECTION THRO' PROPOSED 5884 ATM.

DETERMINED
SIGN

SOUTH HOLLAND DC
HOUSING & PLANNING
17 MAY 2000
Ref: 0527/00

date	April 2000	passed
scale	1:20	drawn
drawing no.	ATD 77/2000	

TITLE: NATIONWIDE BUILDING SOCIETY REMOTE 5884 ATM

CONTRACT: SPAR FOOD STORE NORTH STREET CROWLAND PETERBOROUGH.

ACKETTS GROUP LIMITED
BANK FITTING - SHOP FITTING
CASH MACHINES & SPECIALIST JOINERY
MOUNEAUX COURT-RADFORD WAY-BILLERICAY-ESSEX-CM12 0BT
TELEPHONE: (01277) 655178 FAX NO. (01277) 652121

CLIENT'S APPROVAL | DATE

Mussey & Grooves DB (UK) 881168