




EXISTING NORTH STREET ELEVATION.
SCALE 1:100.

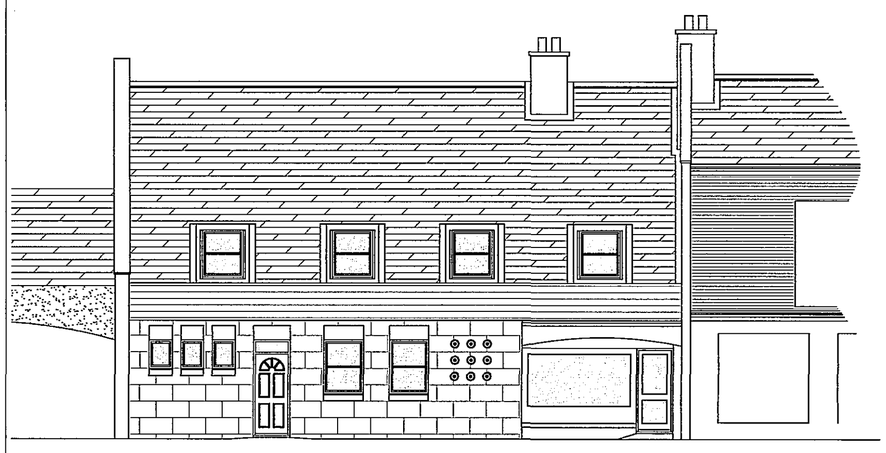


EXISTING NORTH GABLE ELEVATION.

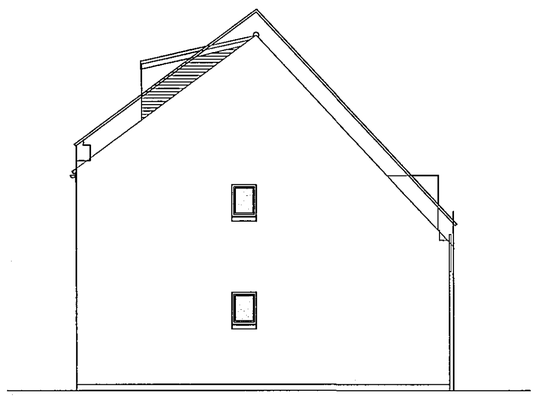


EXISTING REAR EKLEVATION.

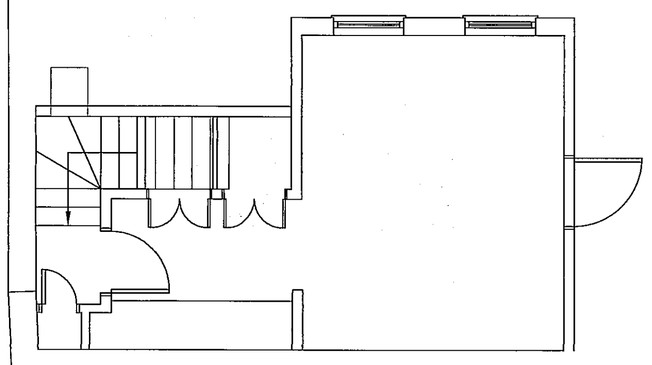

SECOND FLOOR PLAN

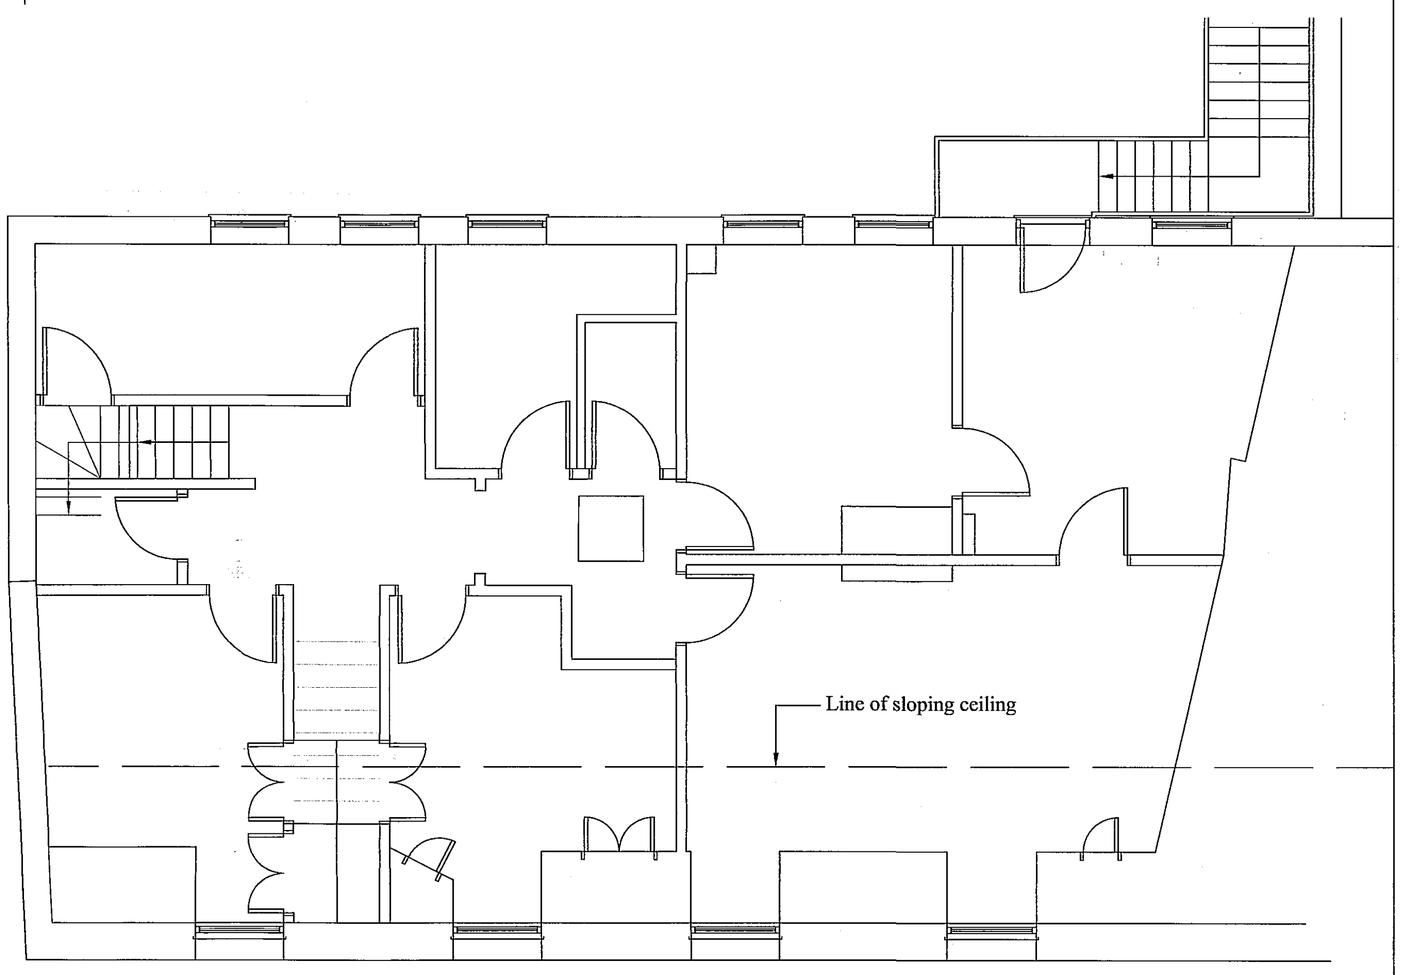

FIRST FLOOR PLAN

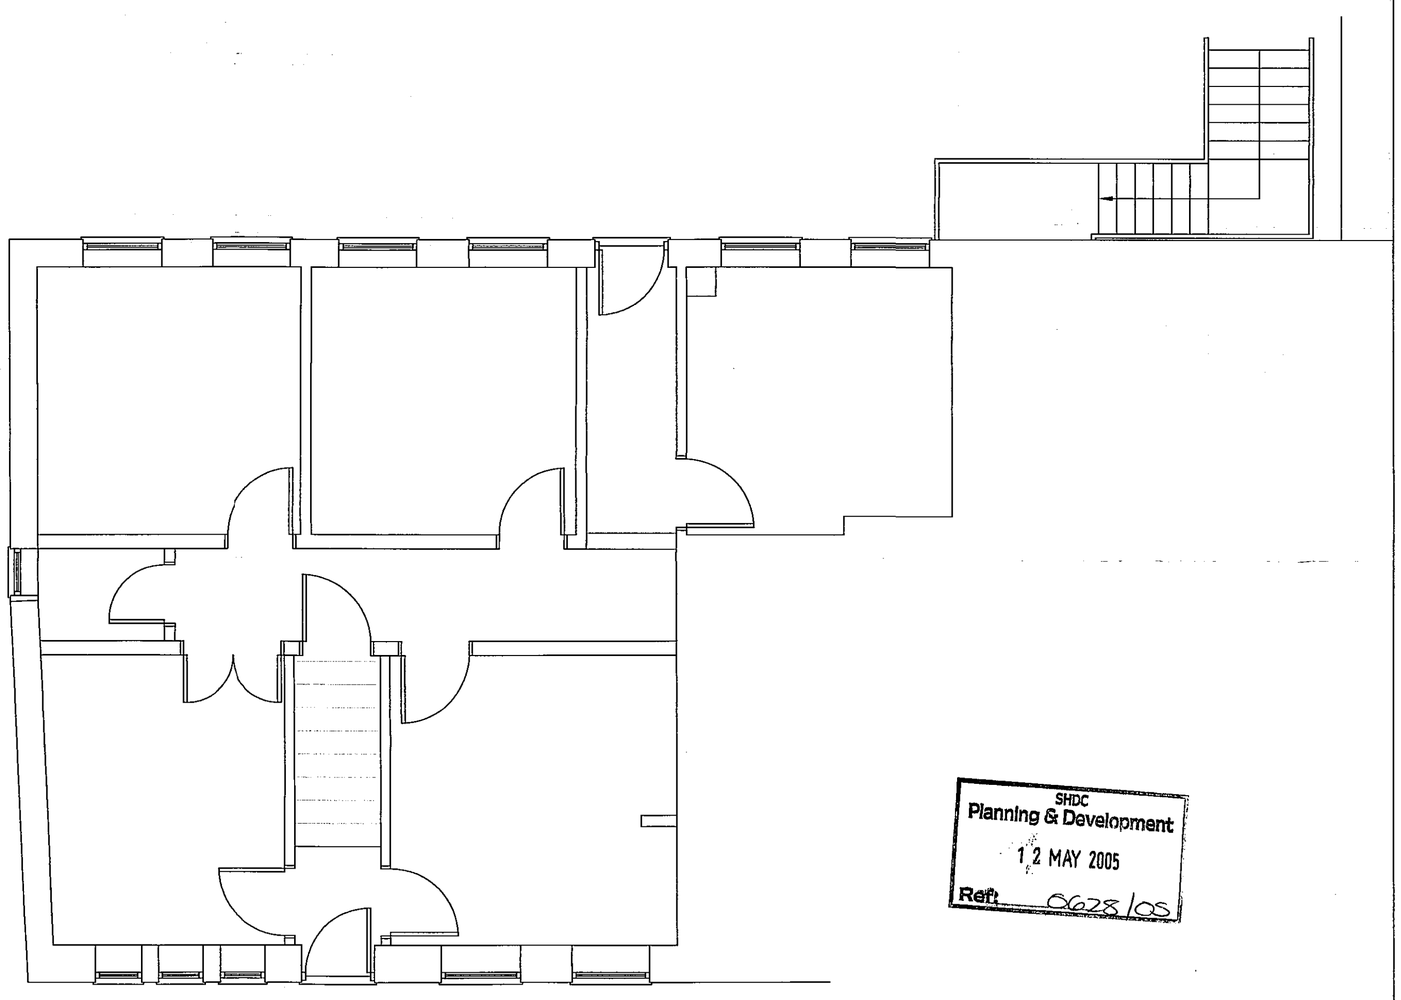

GROUND FLOOR PLAN

date	revision

© Copyright. All Rights Reserved.
This drawing must not be reproduced without permission.
DO NOT SCALE.
The Contractor is responsible for checking all dimensions.

DETERMINED PLAN

scale	@ A1	date
1:50, 1:100.		April 2005

project number / drawing number
78905 / 100-01
revision

drawing title
Existing Floor Plans and elevations.

project
Proposed Development
at 11-13 North Street
Crowland
for
Acorn Developments

ACCENT & WILKINSON
ARCHITECTS • LANDSCAPE ARCHITECTS
TOWN PLANNERS • CONSERVATIONISTS
Malborne House, 1 Benyon Grove, Herlington,
Orton Malborne, Peterborough PE2 5ZJ
Telephone: 01733 236666 Fax: 01733 236591
E-mail: admin@accentandwilkinson.co.uk

SHDC
Planning & Development
12 MAY 2005
Ref: 0628/05