
1 BROADWAY. CROWLAND. PETERBOROUGH. PE6 0BJ

drawing number
JTS/10/B

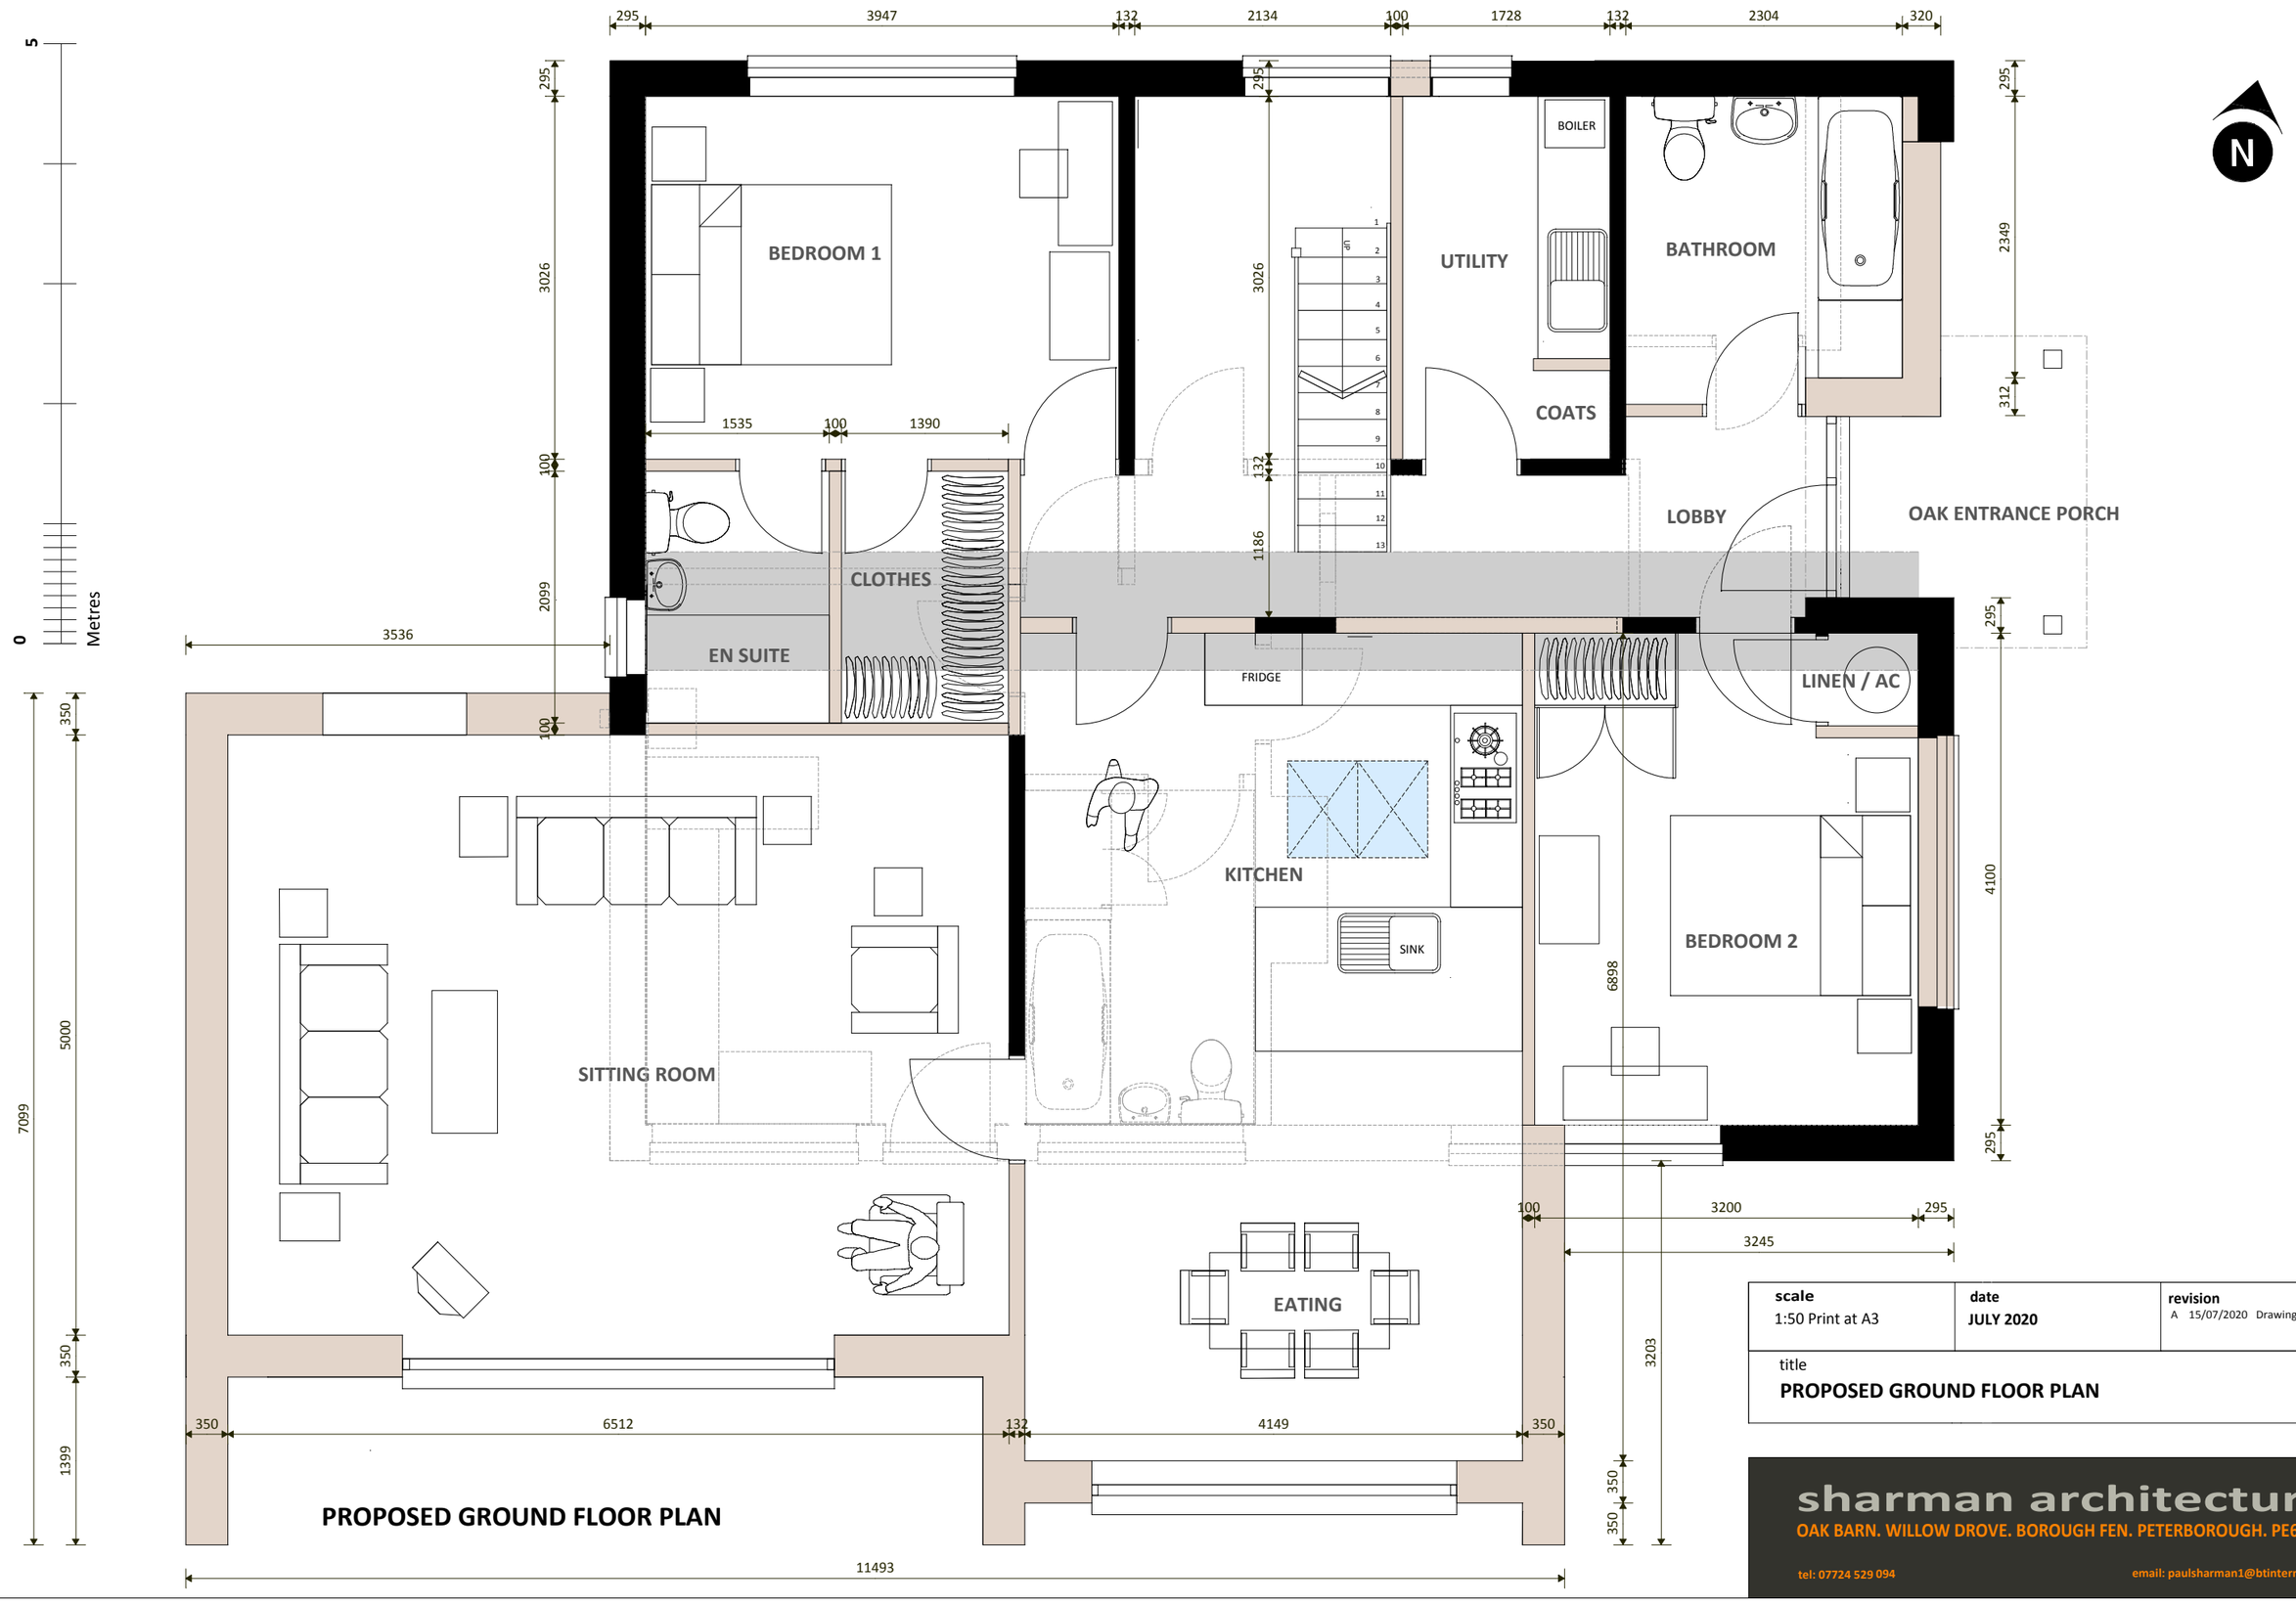

scale	date	revision
1:50 Print at A3	JULY 2020	A 15/07/2020 Drawing first issued.

title
PROPOSED GROUND FLOOR PLAN

sharman architecture
OAK BARN. WILLOW DROVE. BOROUGH FEN. PETERBOROUGH. PE6 7QB
tel: 07724 529 094
email: paulsharman1@btinternet.com