

SOUTH HOLLAND DISTRICT COUNCIL

SOUTH HOLLAND DC
HOUSING & PLANNING
02 JUL 1999

Ref: 0650/99

Council Offices
Priory Road
Spalding
Lincolnshire
PE11 2XE

Tel 01775 761161


This copy has been produced specifically for Map Return Scheme purposes only.

No further copies may be made

N

Reproduced from the Ordnance Survey mapping with the permission of the Controller of Her Majesty's Stationery Office (c) Crown Copyright. Unauthorised reproduction infringes Crown copyright and may lead to prosecution or civil proceedings

OS Licence No LA079413

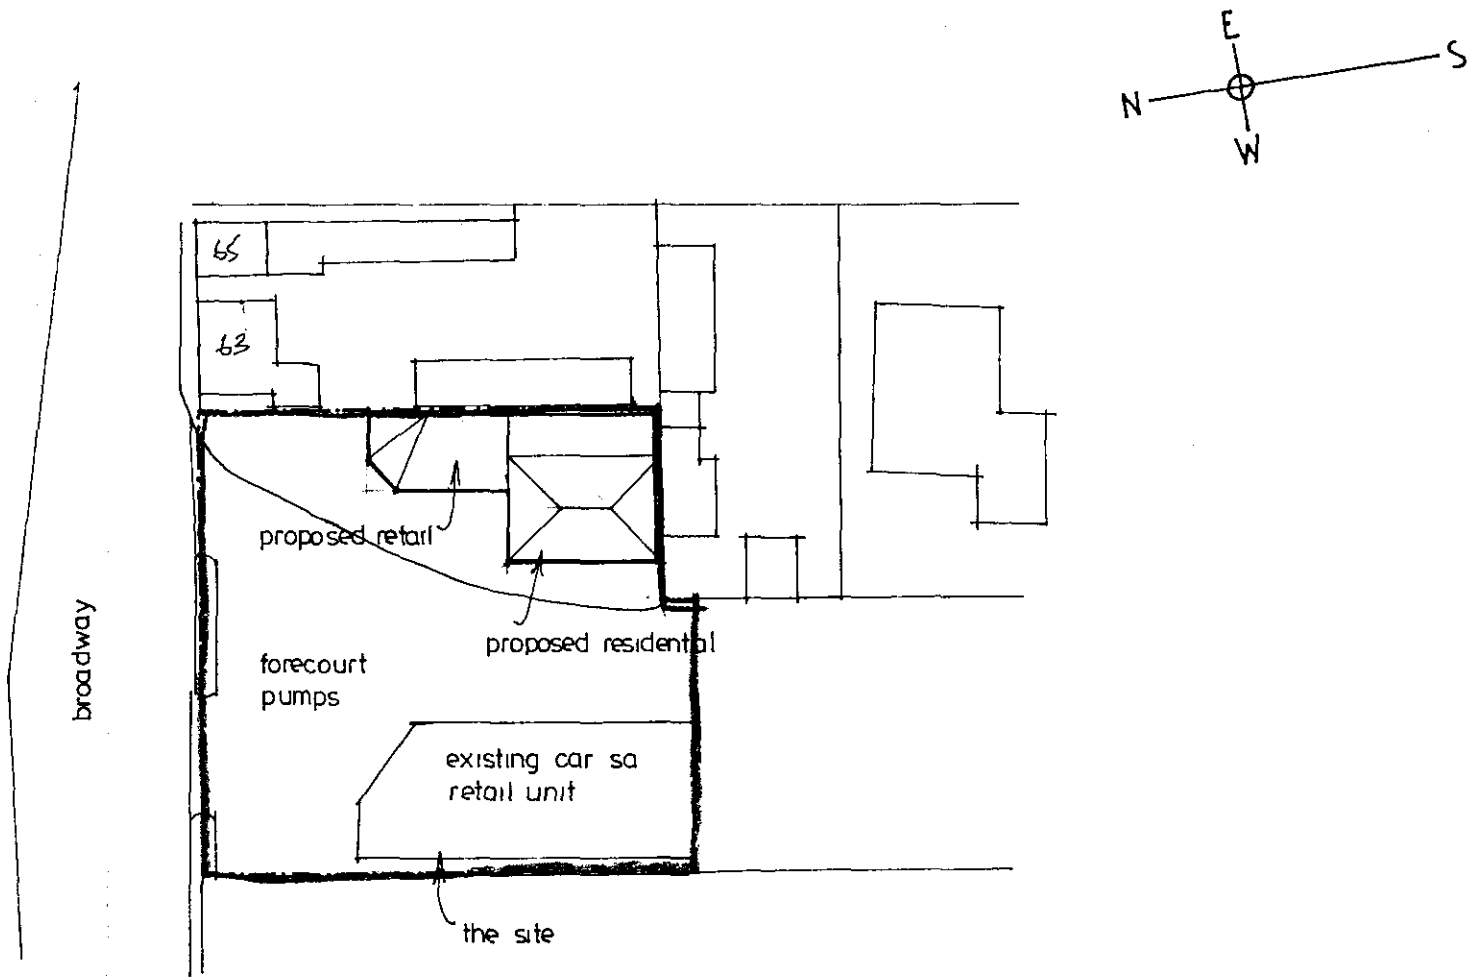

SITE PLAN 1:500

SOUTH HOLLAND DC
HOUSING & PLANNING
02 JUL 1999
Ref: 0650/99

Proposed development between 55 and 63 Broadway Crowland. for K&K Enterprises

Drawing no 210499/03

GOODING DESIGN
ASSOCIATES

ROBERT GOODING

TELEPHONE 0733 324065

PLANNING • BUILDING DWG'S • PROJECT MANAGEMENT