GOODING DESIGN
ASSOCIATES

Robert Gooding


TELEPHONE 01733 324065

PLANNING • BUILDING DWG'S • PROJECT MANAGEMENT


Scheme plan. 1:100

Crowland site. for KNK Enterprises.


Drawing no 210499/01.

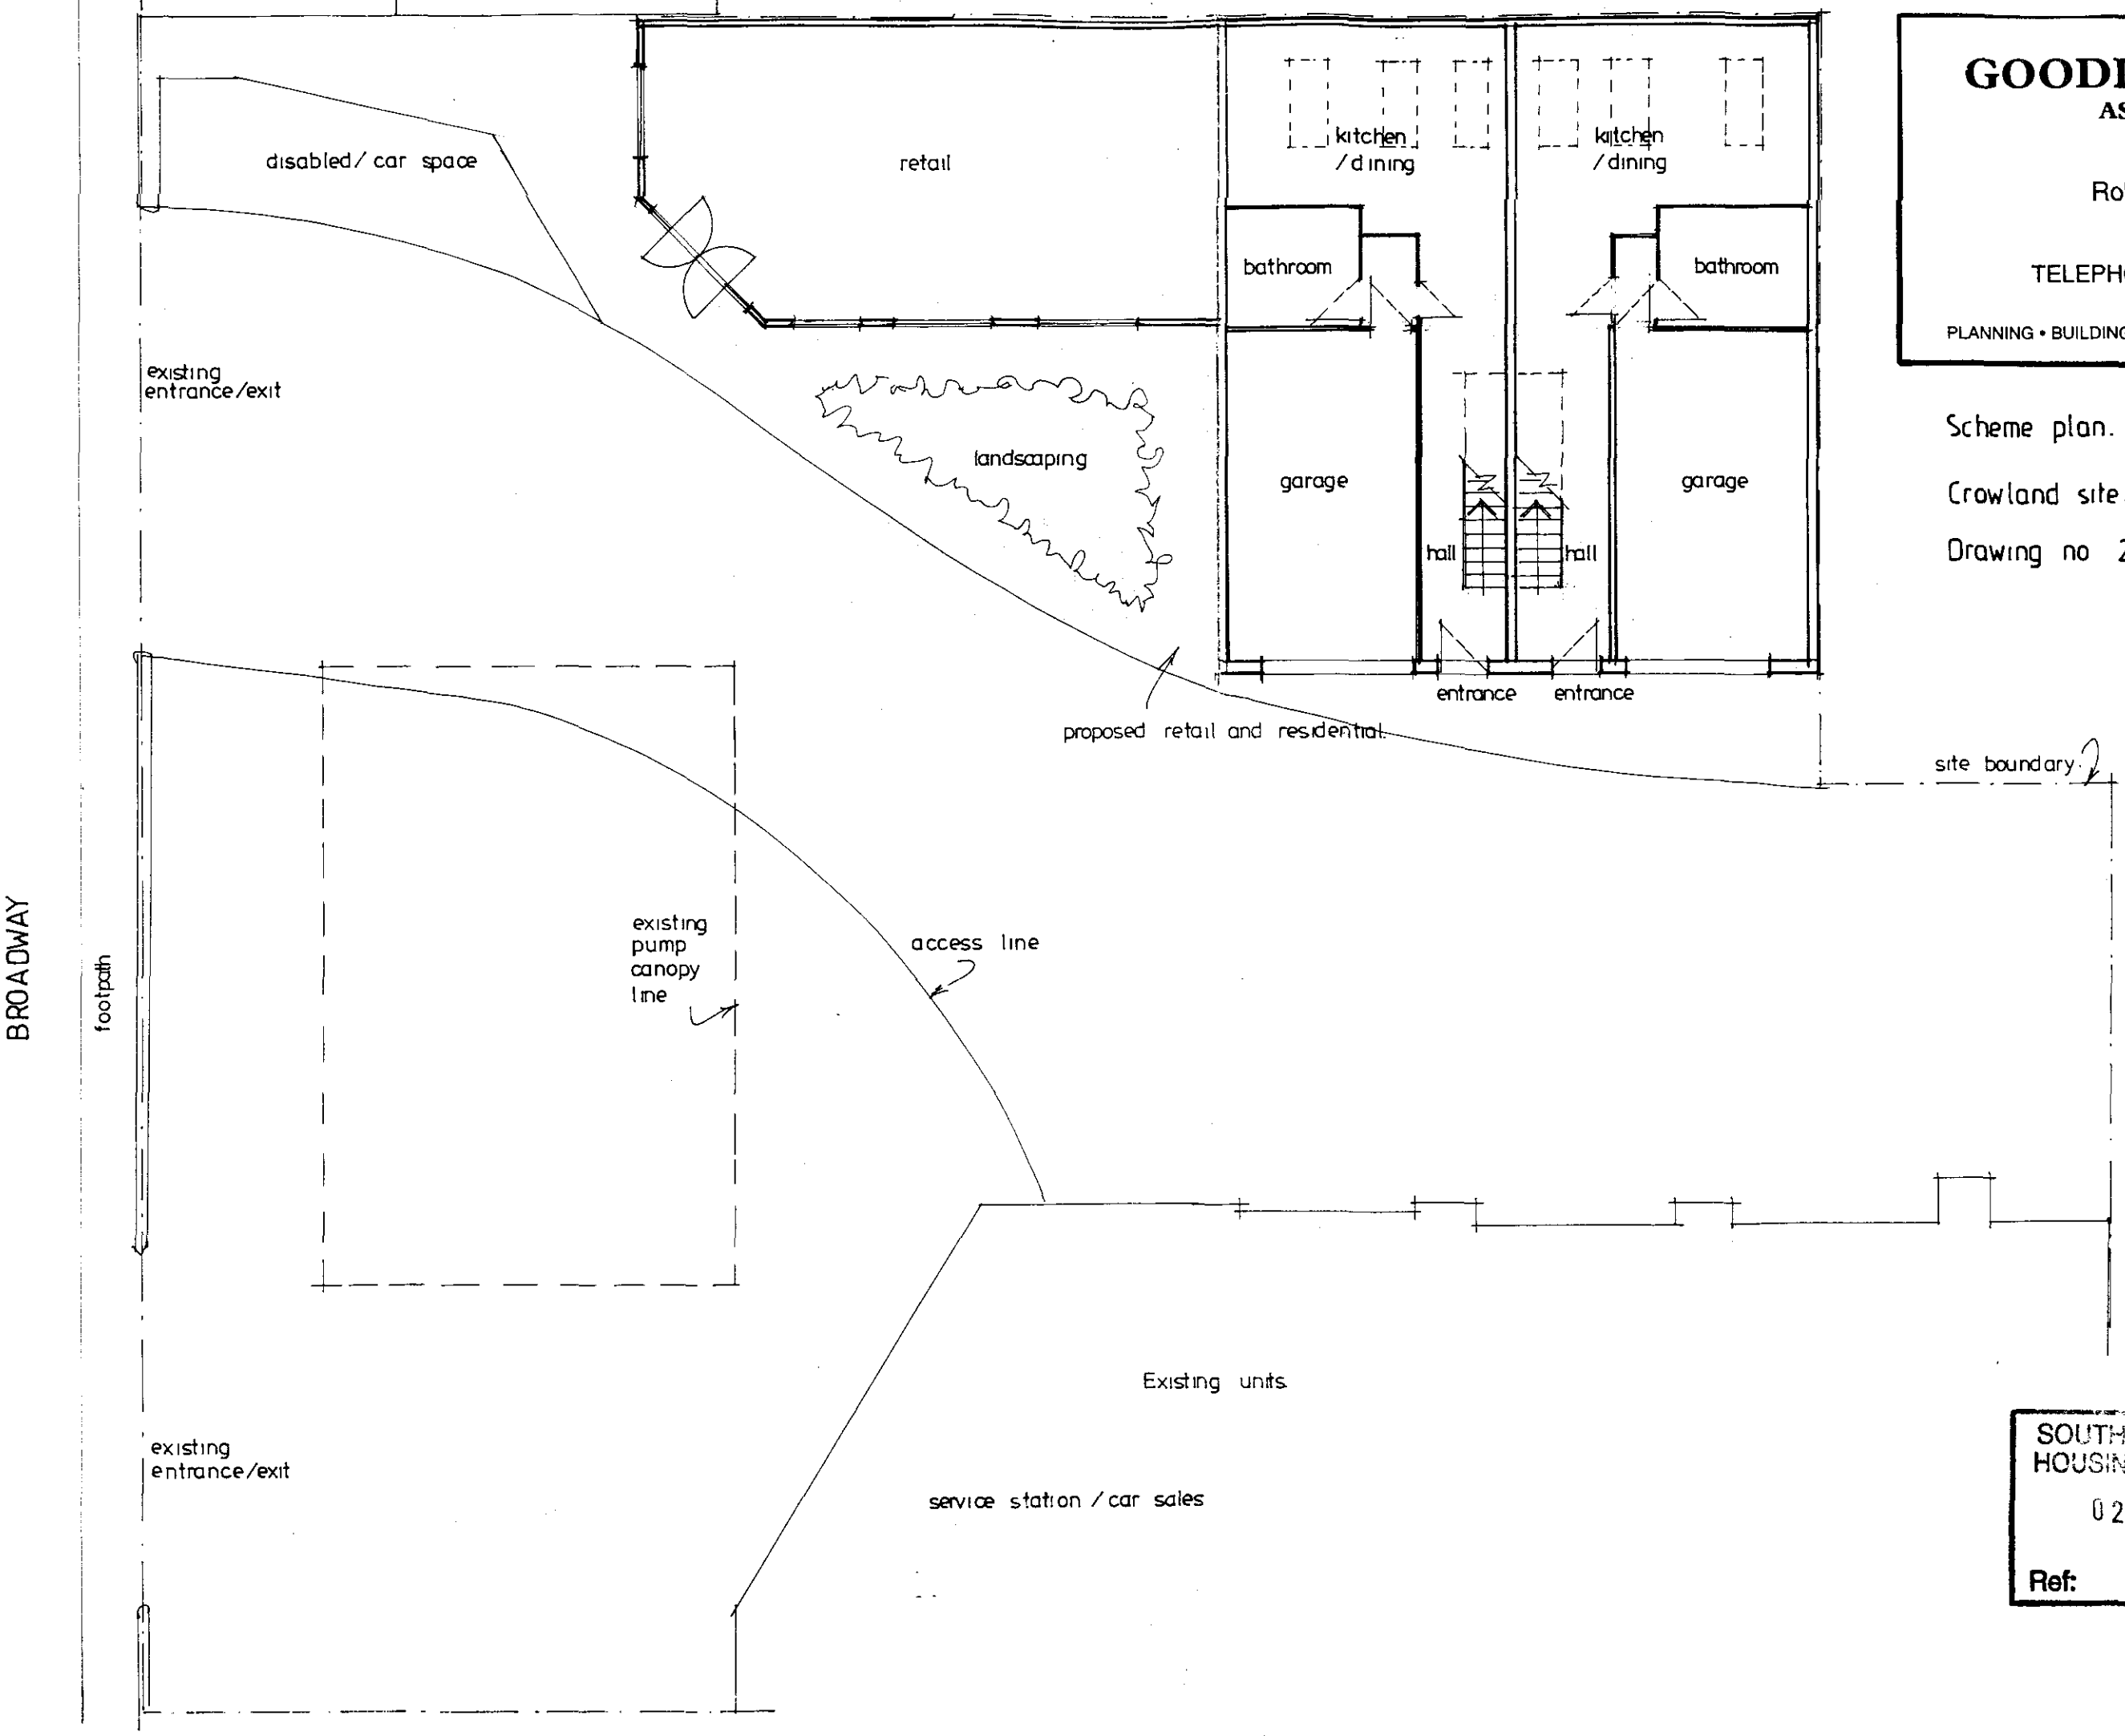


SOUTH HOLLAND DC
HOUSING & PLANNING
02 JUL 1999
Ref: 0650/99

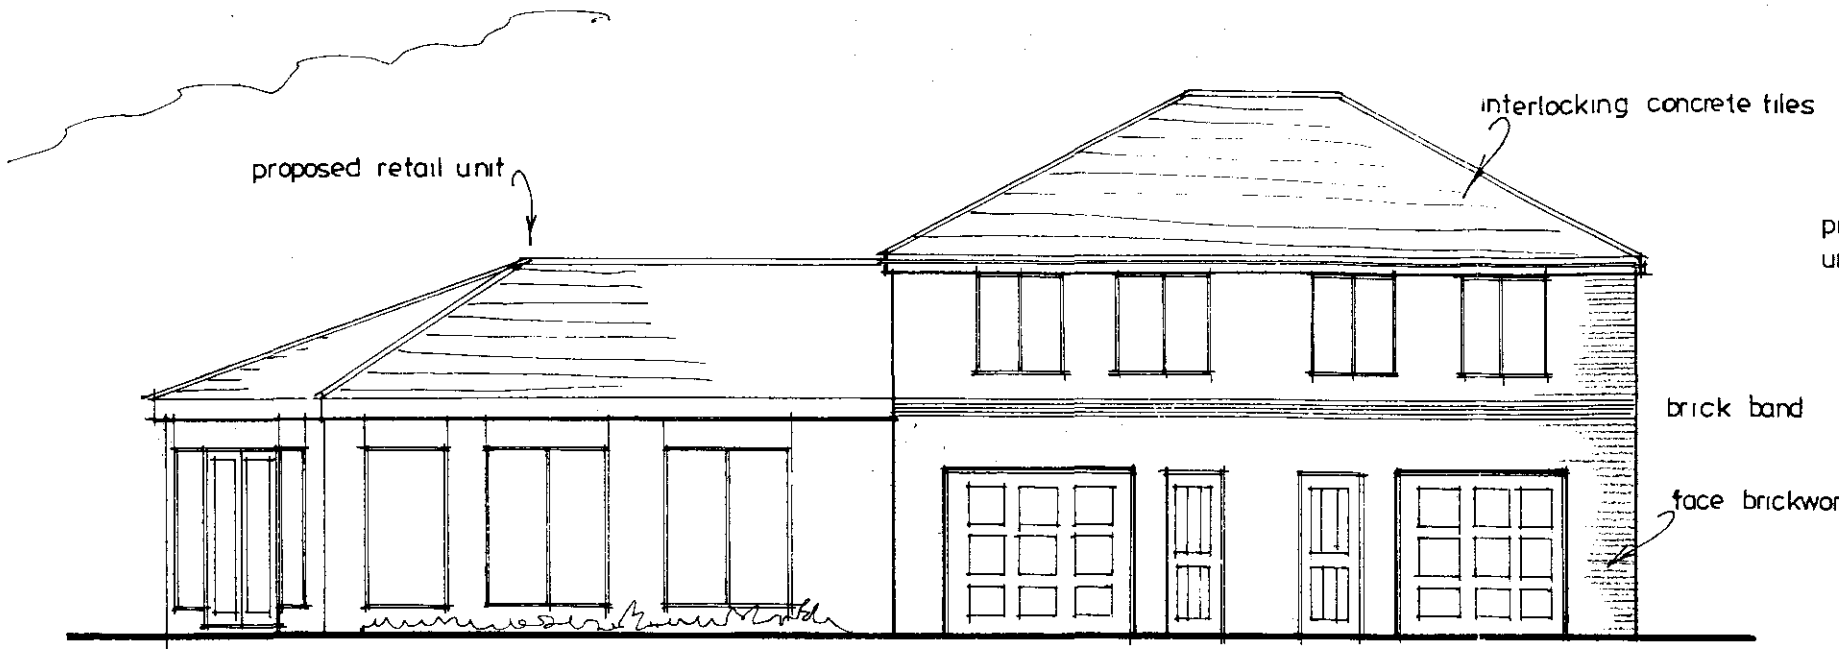


proposed elevation 1:100 west

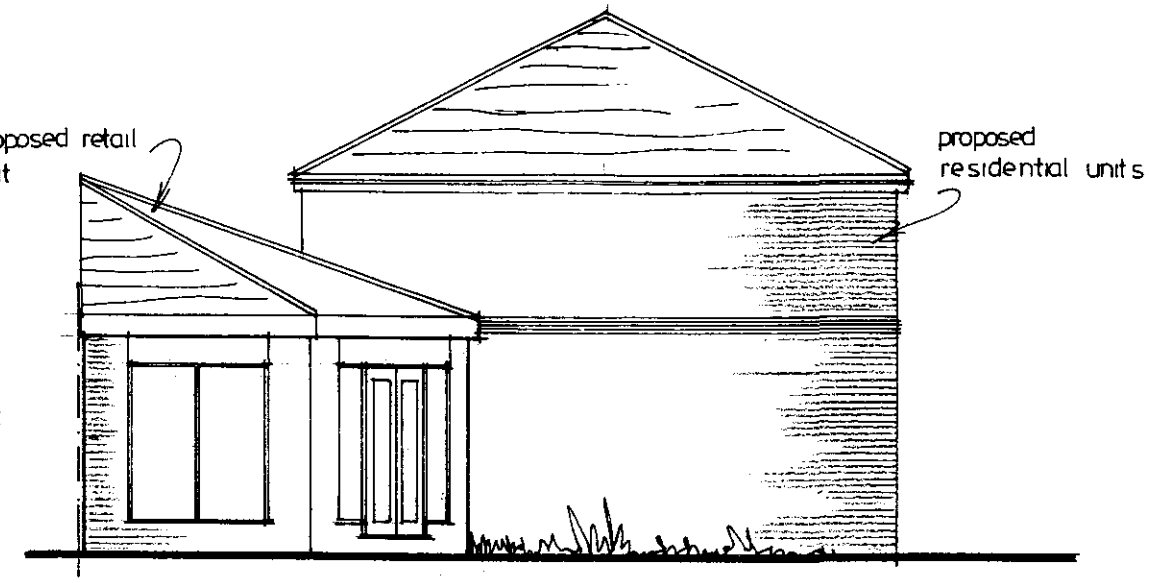

proposed elevation 1:100 north.

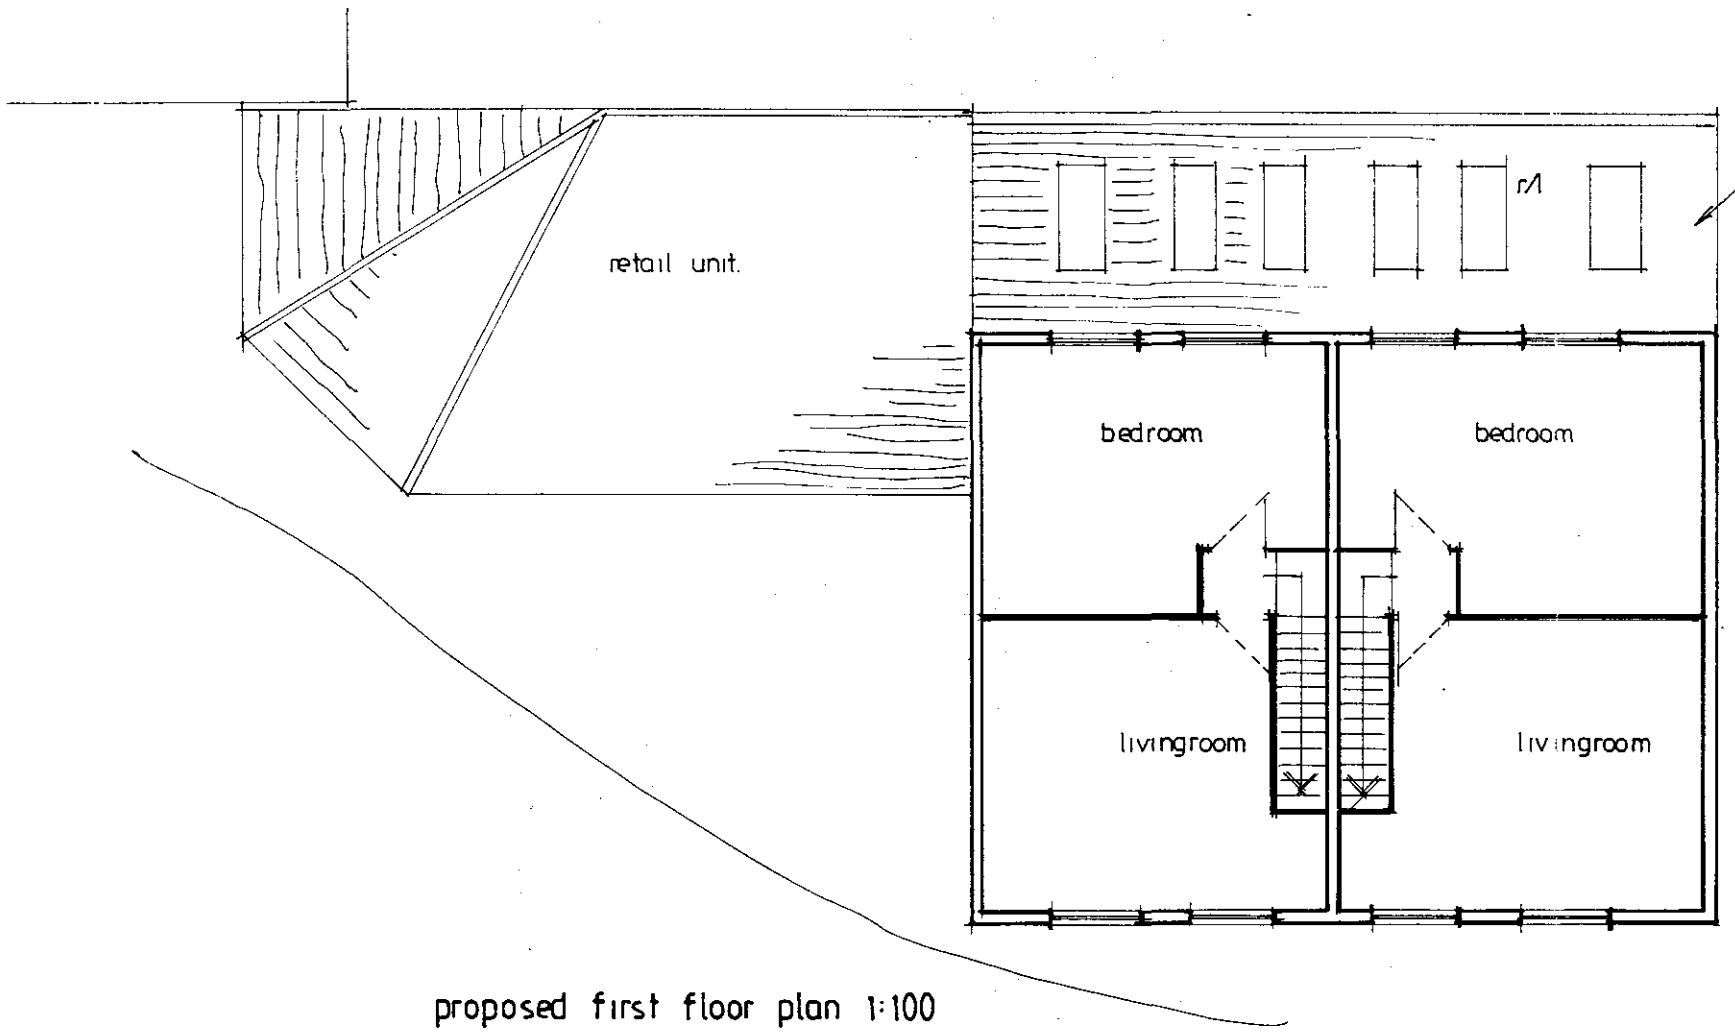

proposed first floor plan 1:100

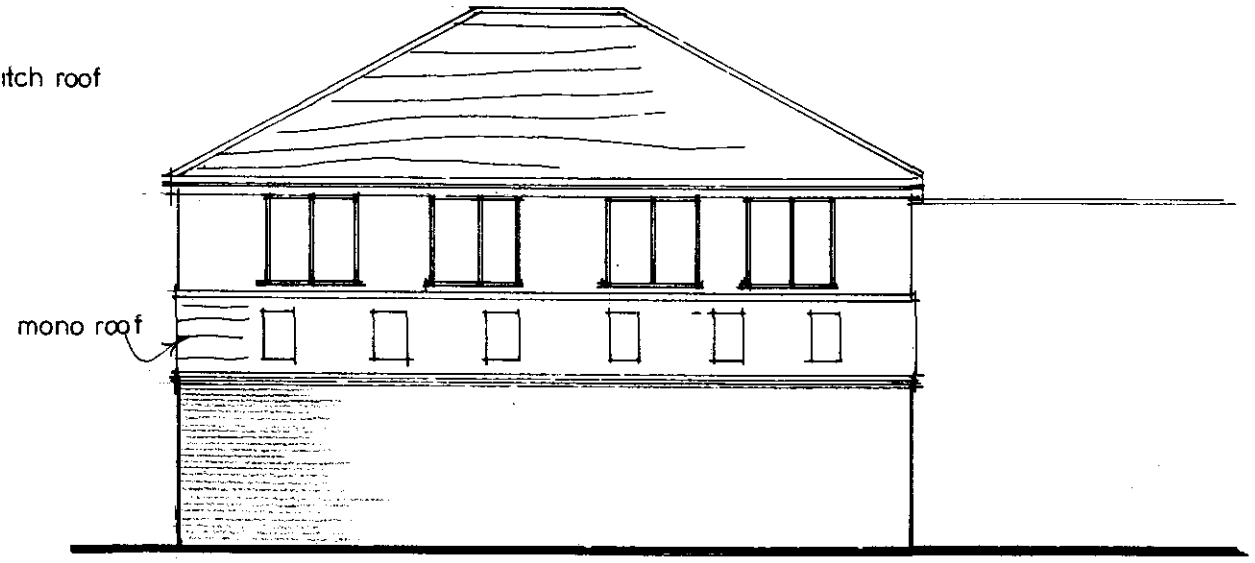

proposed elevation 1:100 east

SOUTH HOLLAND DISTRICT COUNCIL
HOUSING & PLANNING
02 JUL 1999
Ref: 0650/99

Crowland Site for KNK Enterprises. Drawing no 210499/02.

GOODING DESIGN
ASSOCIATES

Robert Gooding

TELEPHONE 01733 324065

PLANNING • BUILDING DWG'S • PROJECT MANAGEMENT