
PLOTS: 99, 100 (AS)

Notes


1. Contractors must check all dimensions on site. Only figured dimensions are to be worked from. Discrepancies must be reported to the Architect or Engineer before proceeding. © This drawing is copyright

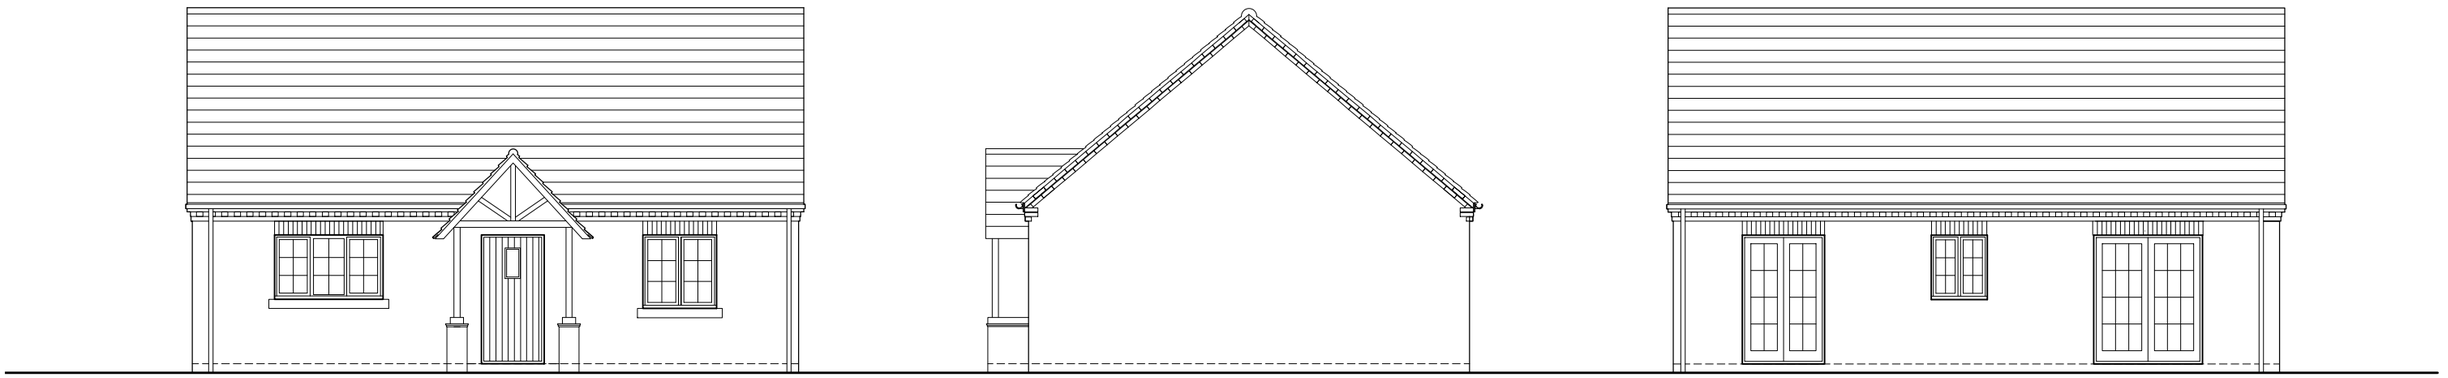


FRONT ELEVATION

SIDE ELEVATION

REAR ELEVATION

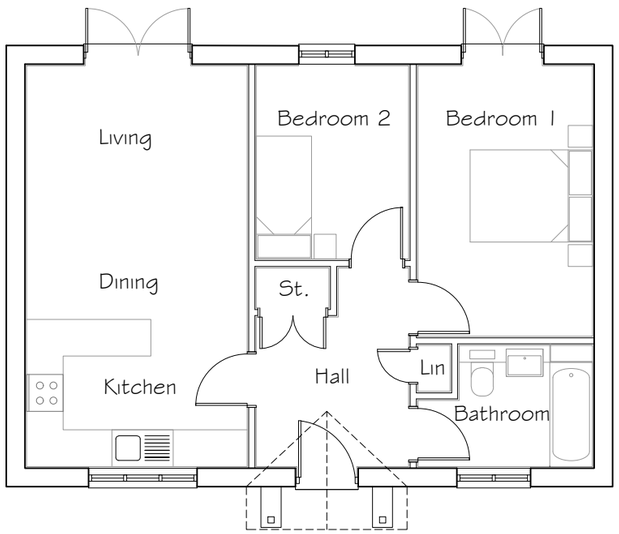

GROUND FLOOR PLAN

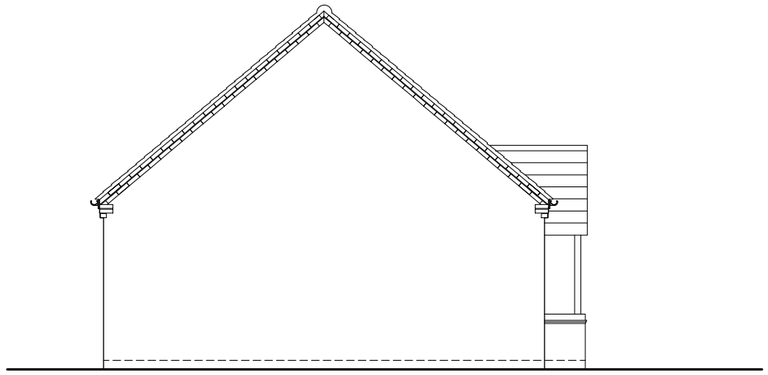

SIDE ELEVATION

0m 1m 2m 4m 6m 10m

1:100

Revision	Description	Drawn	Checked	Date

Preliminary ☐ Information ■ Tender ☐ Construction ☐ As Built ☐

Woods Hardwick
Architects, Engineers and Development Consultants

15-17 Goldington Road
Bedford
MK40 3NH
United Kingdom
T. +44 (0)1234 268862
F. +44 (0)1234 353034
mail@woodshardwick.com
www.woodshardwick.com

Title: Land Off Harvester Way, Crowland

Details: 658 Bungalow Elevations

Saved : h\projects

Scale: 1:100@A3 Date: May '18 Drawn: CM Chk:

17239/116

Please consider the environment before printing this drawing