
AFFORDABLE RENT
PLOTS: 5 (OPP)

SHARED OWNERSHIP
PLOTS: 67 (AS), 68 (OPP)

Notes


1. Contractors must check all dimensions on site. Only figured dimensions are to be worked from. Discrepancies must be reported to the Architect or Engineer before proceeding. © This drawing is copyright

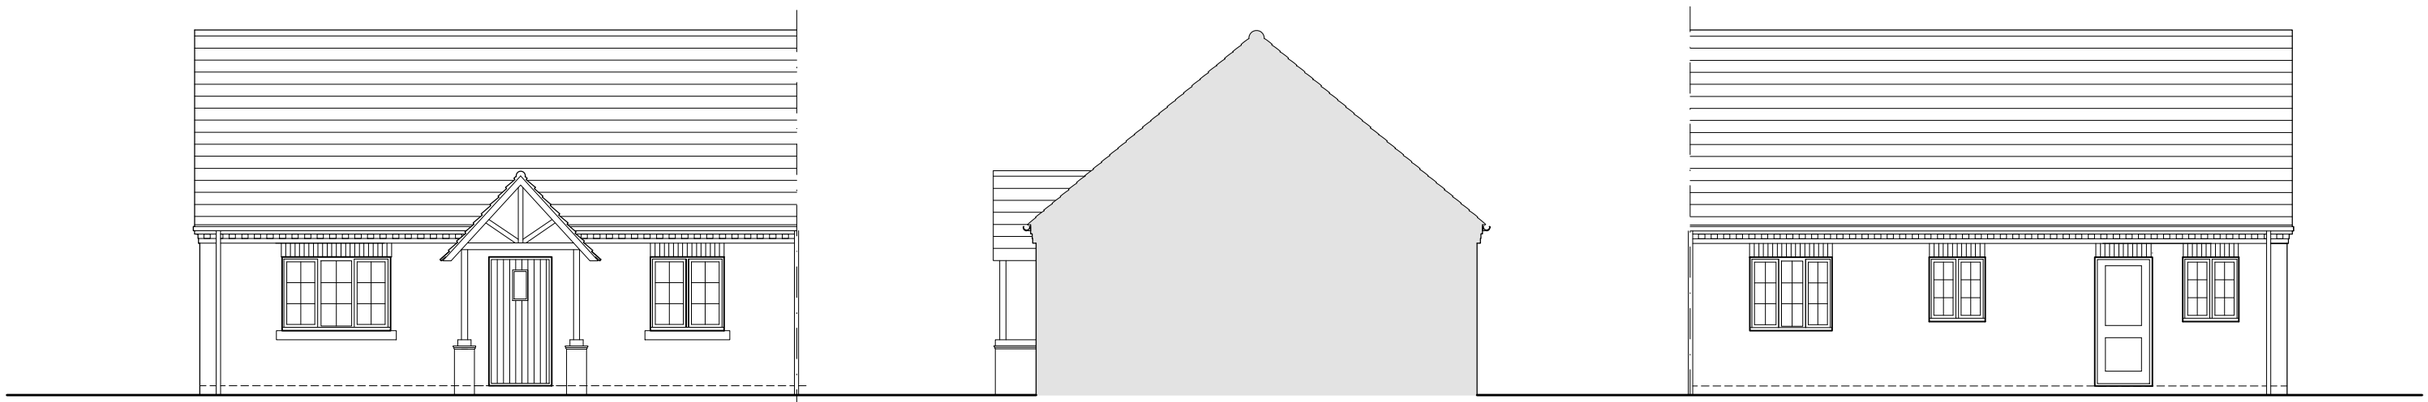


FRONT ELEVATION

SIDE ELEVATION

REAR ELEVATION

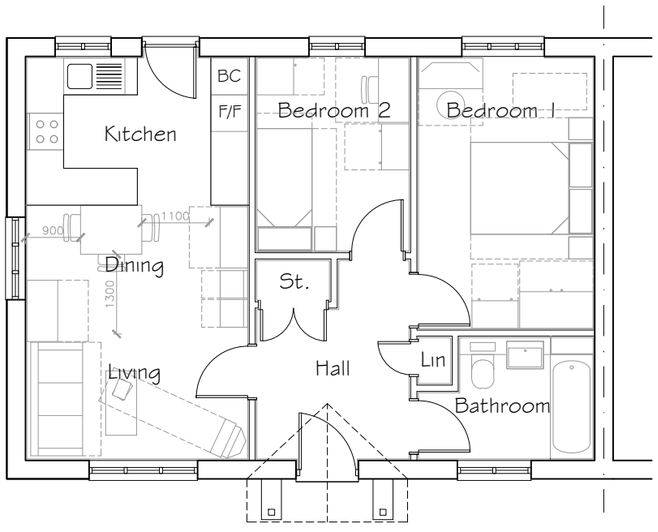

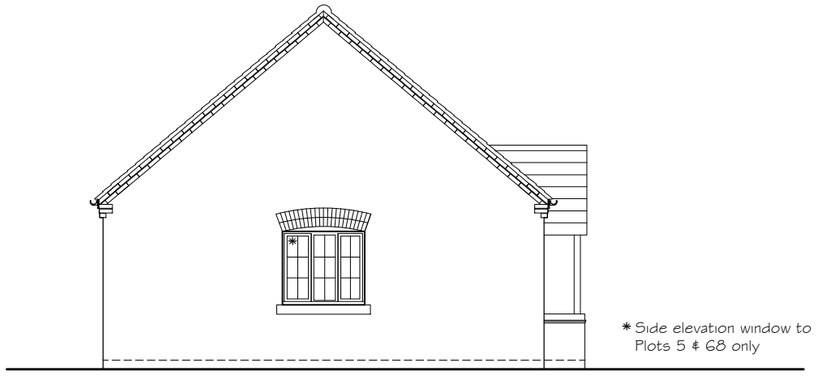

SIDE ELEVATION

1:100

0m 1m 2m 4m 6m 10m

Revision	Description	Drawn	Checked	Date

Preliminary ☐ Information ■ Tender ☐ Construction ☐ As Built ☐

Woods Hardwick

Architects, Engineers and Development Consultants

15-17 Goldington Road
Bedford
MK40 3NH
United Kingdom
T. +44 (0)1234 268862
F. +44 (0)1234 353034
mail@woodshardwick.com
www.woodshardwick.com

Title: Land Off Harvester Way
Crowland

Details: 2B3P Bungalow
Floor Plan and Elevations

Saved : h\projects

Scale: 1:100@A3 Date: May '18 Drawn: KJ Chk: CM

17239/119

Please consider the environment before printing this drawing