
AFFORDABLE RENT
PLOTS: 6, 7, 45, 46, 51, 52 (AS)
47, 53 (OPP)

SHARED OWNERSHIP
PLOTS: 9, 11 (AS)
10, 12 (OPP)


Notes

1. Contractors must check all dimensions on site. Only figured dimensions are to be worked from. Discrepancies must be reported to the Architect or Engineer before proceeding. © This drawing is copyright

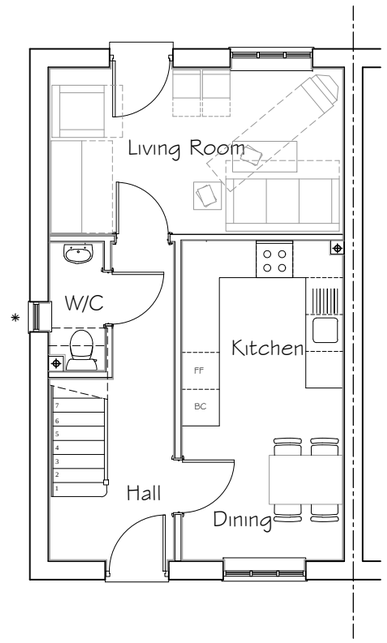


GROUND FLOOR PLAN

* Note: Side elevation windows to end of terrace plots only, i.e., no windows to plots 7, 46 & 52. (WC window to be obscured glazing)

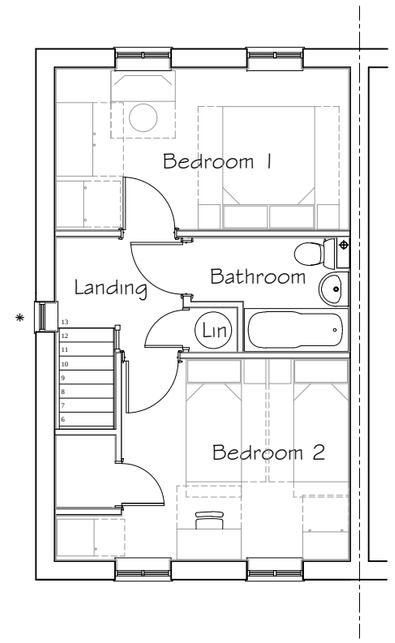

FIRST FLOOR PLAN

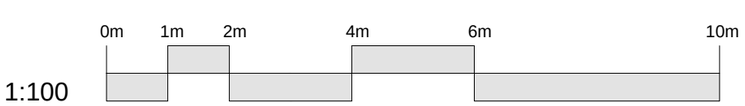

Revision	Desciption	Drawn	Checked	Date

Preliminary ☐ Information ■ Tender ☐ Construction ☐ As Built ☐

Woods Hardwick
Architects, Engineers and Development Consultants

15-17 Goldington Road
Bedford
MK40 3NH
United Kingdom
T. +44 (0)1234 268862
F. +44 (0)1234 353034
mail@woodshardwick.com
www.woodshardwick.com

Title: Land Off Harvester Way
Crowland

Details: House Type 2B4P
Floor Plans

Saved : h\projects

Scale: 1:100@A3 Date: May '18 Drawn: KJ Chk: CM

17239/120

Please consider the environment before printing this drawing