
SHARED OWNERSHIP
PLOTS: 75 (AS)
76 (OPP)

AFFORDABLE RENT
PLOTS: 48, 49 (AS)
50 (OPP)

Notes


1. Contractors must check all dimensions on site. Only figured dimensions are to be worked from. Discrepancies must be reported to the Architect or Engineer before proceeding. ©
This drawing is copyright

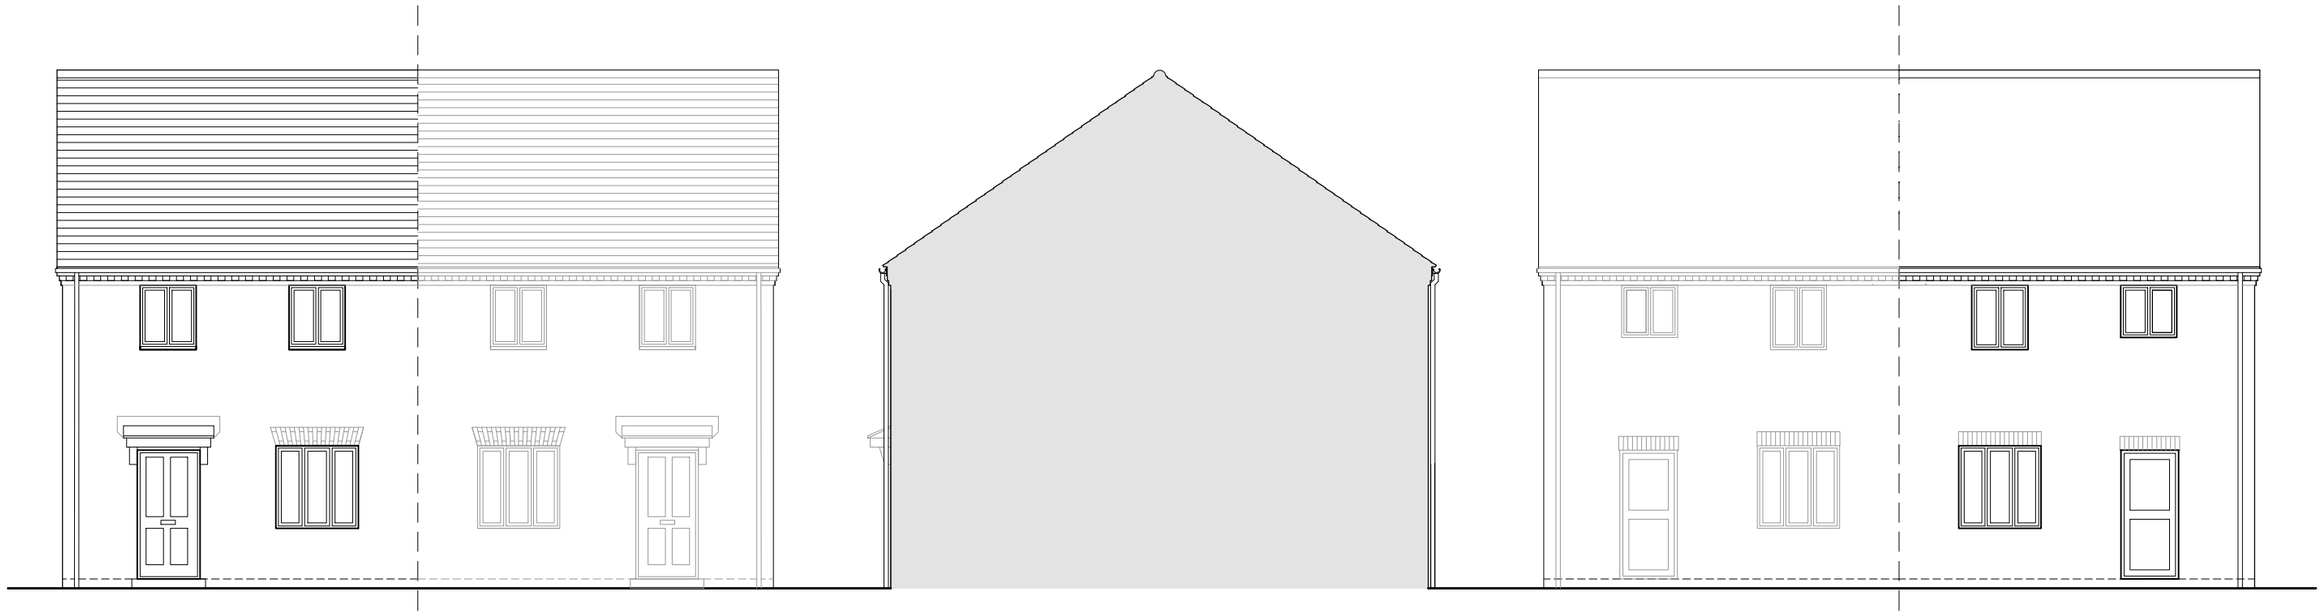

FRONT ELEVATION

SECTION/SIDE ELEVATION

REAR ELEVATION

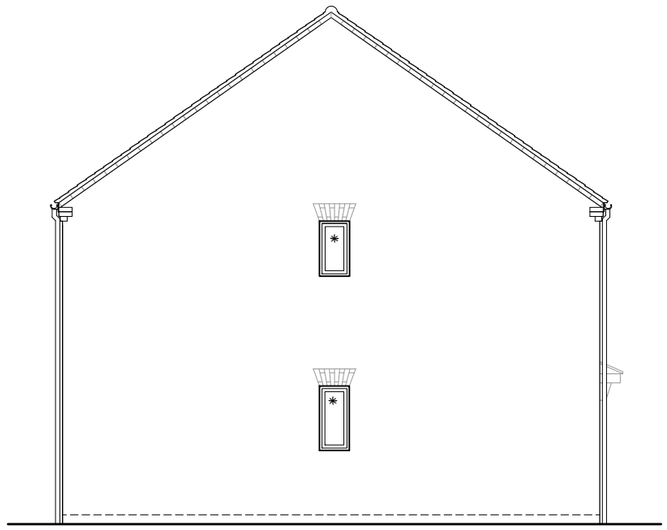

SIDE ELEVATION

* Note: Side elevation windows to end of terrace plots only, i.e., no windows to plot 49 (WC window to be obscured glazing)

0m 1m 2m 4m 6m 10m

1:100

Revision	Description	Drawn	Checked	Date

Preliminary ☐ Information ■ Tender ☐ Construction ☐ As Built ☐

Woods Hardwick
Architects, Engineers and Development Consultants

15-17 Goldington Road
Bedford
MK40 3NH
United Kingdom
T. +44 (0)1234 268862
F. +44 (0)1234 353034
mail@woodshardwick.com
www.woodshardwick.com

Title Land Off Harvester Way
Crowland

Details 3B5P House (Narrow)
Elevations

Saved : h\projects

Scale 1:100 @A3 Date May '18 Drawn KJ Chk CM

17239/125

Please consider the environment before printing this drawing