
AFFORDABLE RENT


PLOT: 8

## Notes

1. Contractors must check all dimensions on site. Only figured dimensions are to be worked from. Discrepancies must be reported to the Architect or Engineer before proceeding. © This drawing is copyright

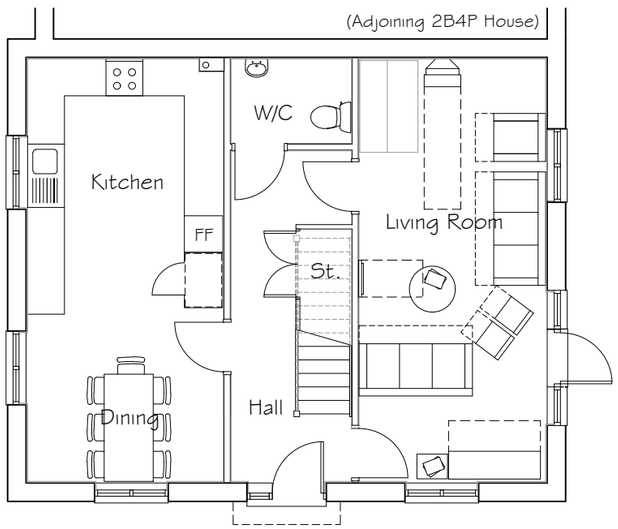


GROUND FLOOR PLAN

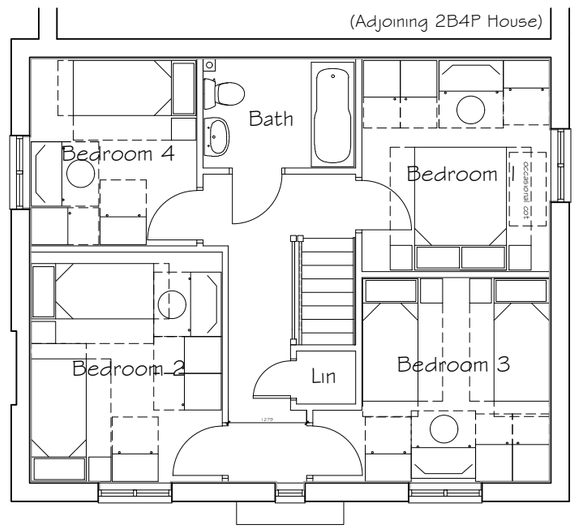


FIRST FLOOR PLAN

0m 1m 2m 4m 6m 10m

1:100

| Revision | Desciption | Drawn | Checked | Date |
|---|---|---|---|---|

Preliminary ☐ Information ■ Tender ☐ Construction ☐ As Built ☐

Woods Hardwick
Architects, Engineers and Development Consultants

15-17 Goldington Road
Bedford
MK40 3NH
United Kingdom
T. +44 (0)1234 268862
F. +44 (0)1234 353034
mail@woodshardwick.com
www.woodshardwick.com

Title: Land Off Harvester Way, Crowland

Details: 4B7P House, Floor Plans

Scale: 1:100 @A3 Date: May 2018 Drawn: KJ Chk: CM

17239/126

*Please consider the environment before printing this drawing*