AFFORDABLE RENT


PLOT: 8

Notes


1. Contractors must check all dimensions on site. Only figured dimensions are to be worked from. Discrepancies must be reported to the Architect or Engineer before proceeding. © This drawing is copyright




FRONT ELEVATION

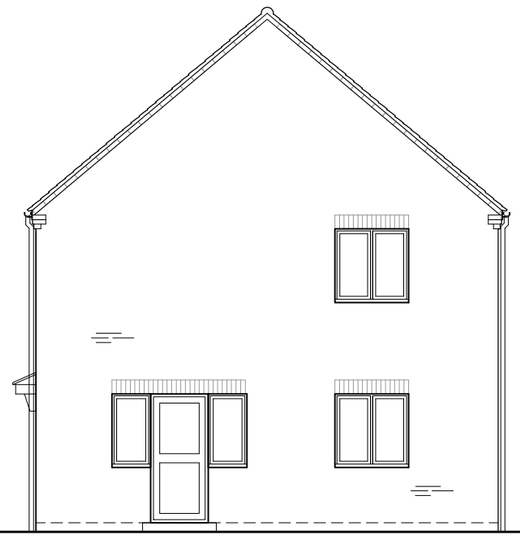

SIDE/REAR ELEVATION

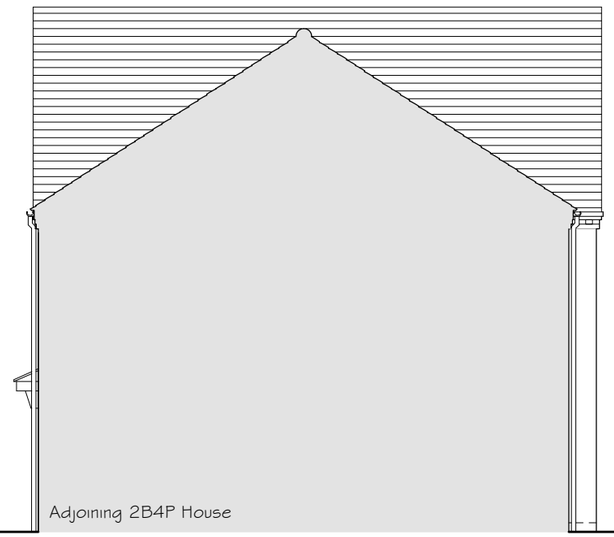

SECTION/REAR ELEVATION

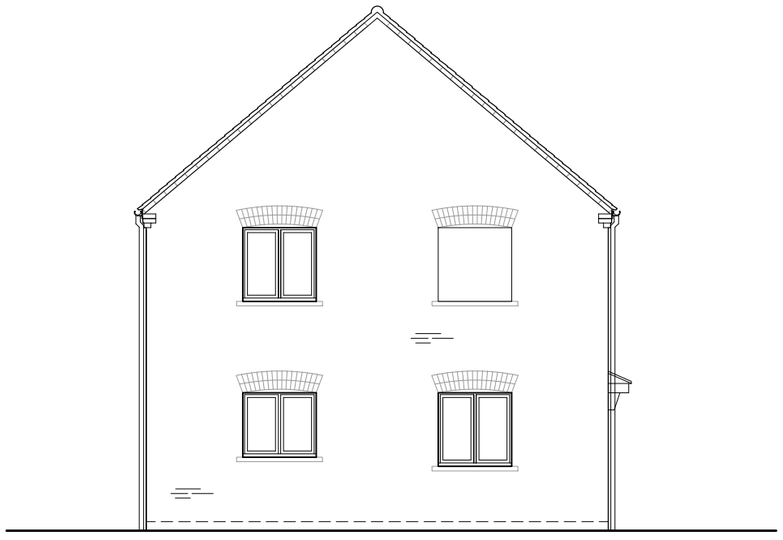

SIDE ELEVATION



1:100

Revision	Desciption	Drawn	Checked	Date

Preliminary ☐ Information ■ Tender ☐ Construction ☐ As Built ☐

Woods Hardwick

Architects, Engineers and Development Consultants

15-17 Goldington Road
Bedford
MK40 3NH
United Kingdom
T. +44 (0)1234 268862
F. +44 (0)1234 353034
mail@woodshardwick.com
www.woodshardwick.com

Title: Land Off Harvester Way, Crowland

Details: 4B7P House Elevations

Scale: 1:100@A3 Date: May 2018 Drawn: KJ Chk: CM

17239/127

Please consider the environment before printing this drawing