


PLOTS: 20, 21, 26, 34, 44, 85, 86, 91, 92 (AS)

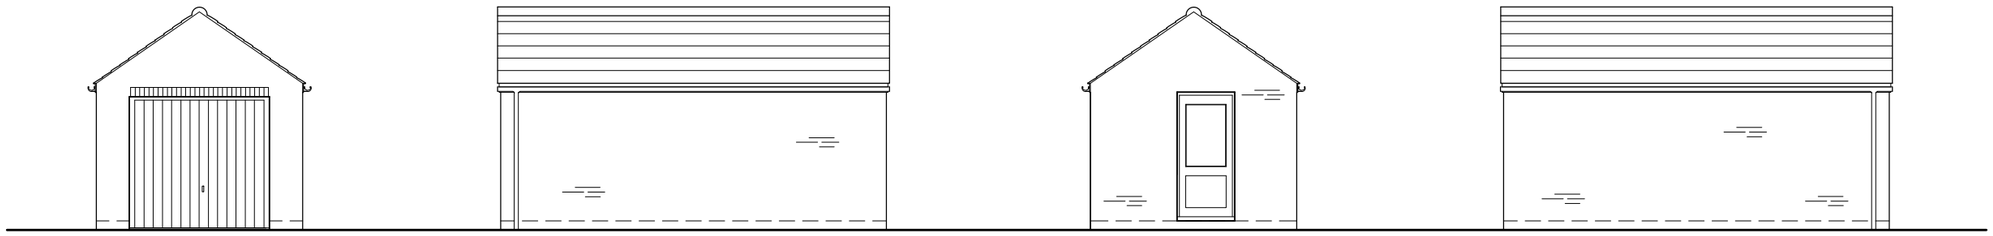

FRONT ELEVATION SIDE ELEVATION REAR ELEVATION SIDE ELEVATION

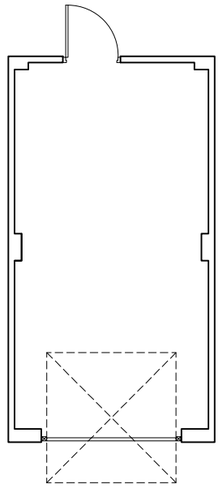

FLOOR PLAN

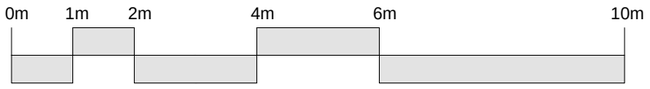

1:100

Revision	Desciption	Drawn	Checked	Date

Preliminary ☐ Information ■ Tender ☐ Construction ☐ As Built ☐

Woods Hardwick
Architects, Engineers and Development Consultants

15-17 Goldington Road
Bedford
MK40 3NH
United Kingdom
T. +44 (0)1234 268862
F. +44 (0)1234 353034
mail@woodshardwick.com
www.woodshardwick.com

Title Land Off Harvester Way
Crowland

Details Single Garage
Plans and Elevations

Saved : h\projects

Scale 1:100@A3 Date May '18 Drawn KJ Chk CM

17239/128

Please consider the environment before printing this drawing