

PLOTS: 24, 25, 27, 28, 32, 33, 59, 60, 61, 62 (AS)

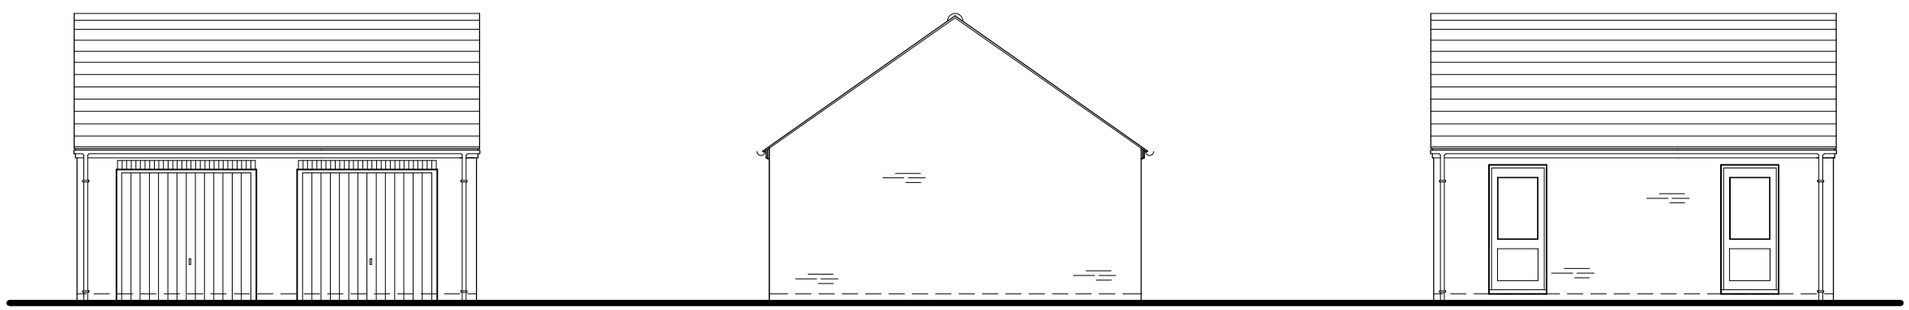


FRONT ELEVATION

SIDE ELEVATION

REAR ELEVATION

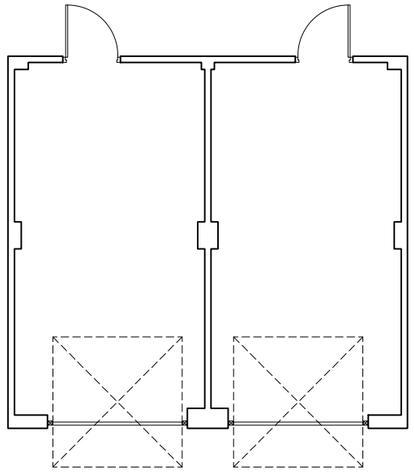

FLOOR PLAN

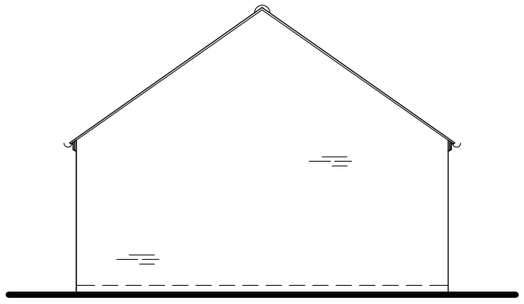

SIDE ELEVATION

0m 1m 2m 4m 6m 10m

1:100

Revision	Desciption	Drawn	Checked	Date

Preliminary ☐ Information ■ Tender ☐ Construction ☐ As Built ☐

Woods Hardwick
Architects, Engineers and Development Consultants

15-17 Goldington Road
Bedford
MK40 3NH
United Kingdom
T. +44 (0)1234 268862
F. +44 (0)1234 353034
mail@woodshardwick.com
www.woodshardwick.com

Title Land Off Harvester Way
Crowland

Details Twin Garage
Plans and Elevations

Saved : h\projects

Scale 1:100@A3 Date May '18 Drawn KJ Chk CM

17239/129

Please consider the environment before printing this drawing