

PLOTS: 37, 38, 39

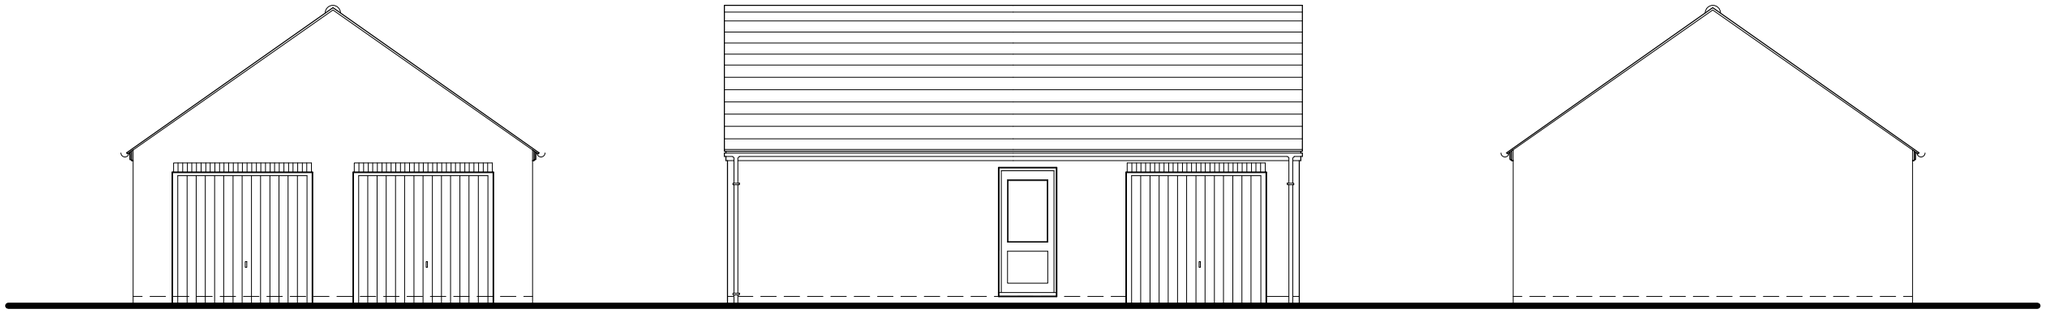


FRONT ELEVATION

SIDE ELEVATION

REAR ELEVATION

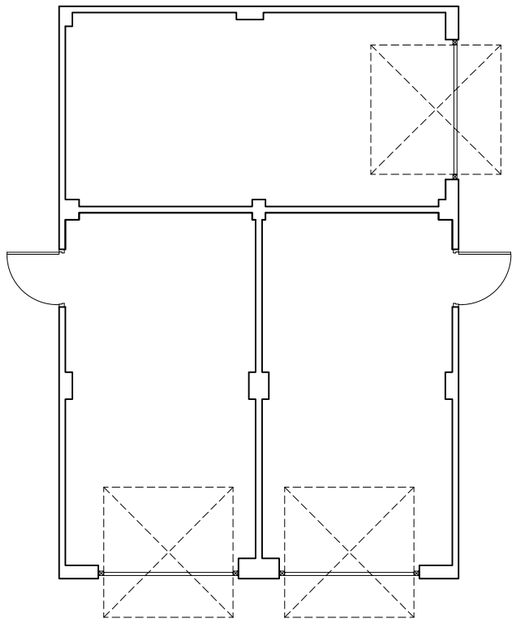

FLOOR PLAN

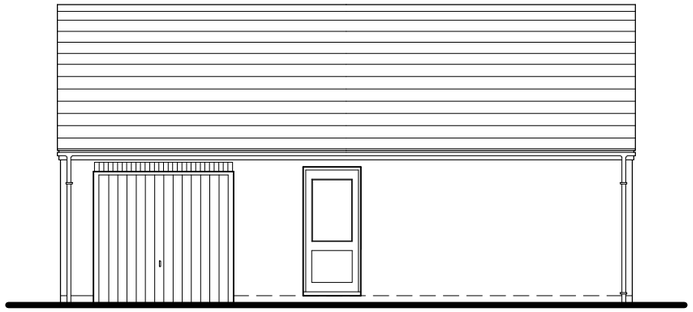

SIDE ELEVATION

0m 1m 2m 4m 6m 10m

1:100

| Revision | Desciption | Drawn | Checked | Date |
|---|---|---|---|---|

Preliminary ☐ Information ■ Tender ☐ Construction ☐ As Built ☐


Woods Hardwick
Architects, Engineers and Development Consultants

15-17 Goldington Road
Bedford
MK40 3NH
United Kingdom
T. +44 (0)1234 268862
F. +44 (0)1234 353034
mail@woodshardwick.com
www.woodshardwick.com


Title Land Off Harvester Way
Crowland

Details Triple Garage
Plans and Elevations

Saved : h\projects

Scale 1:100@A3 Date May '18 Drawn KJ Chk CM

17239/130

*Please consider the environment before printing this drawing*