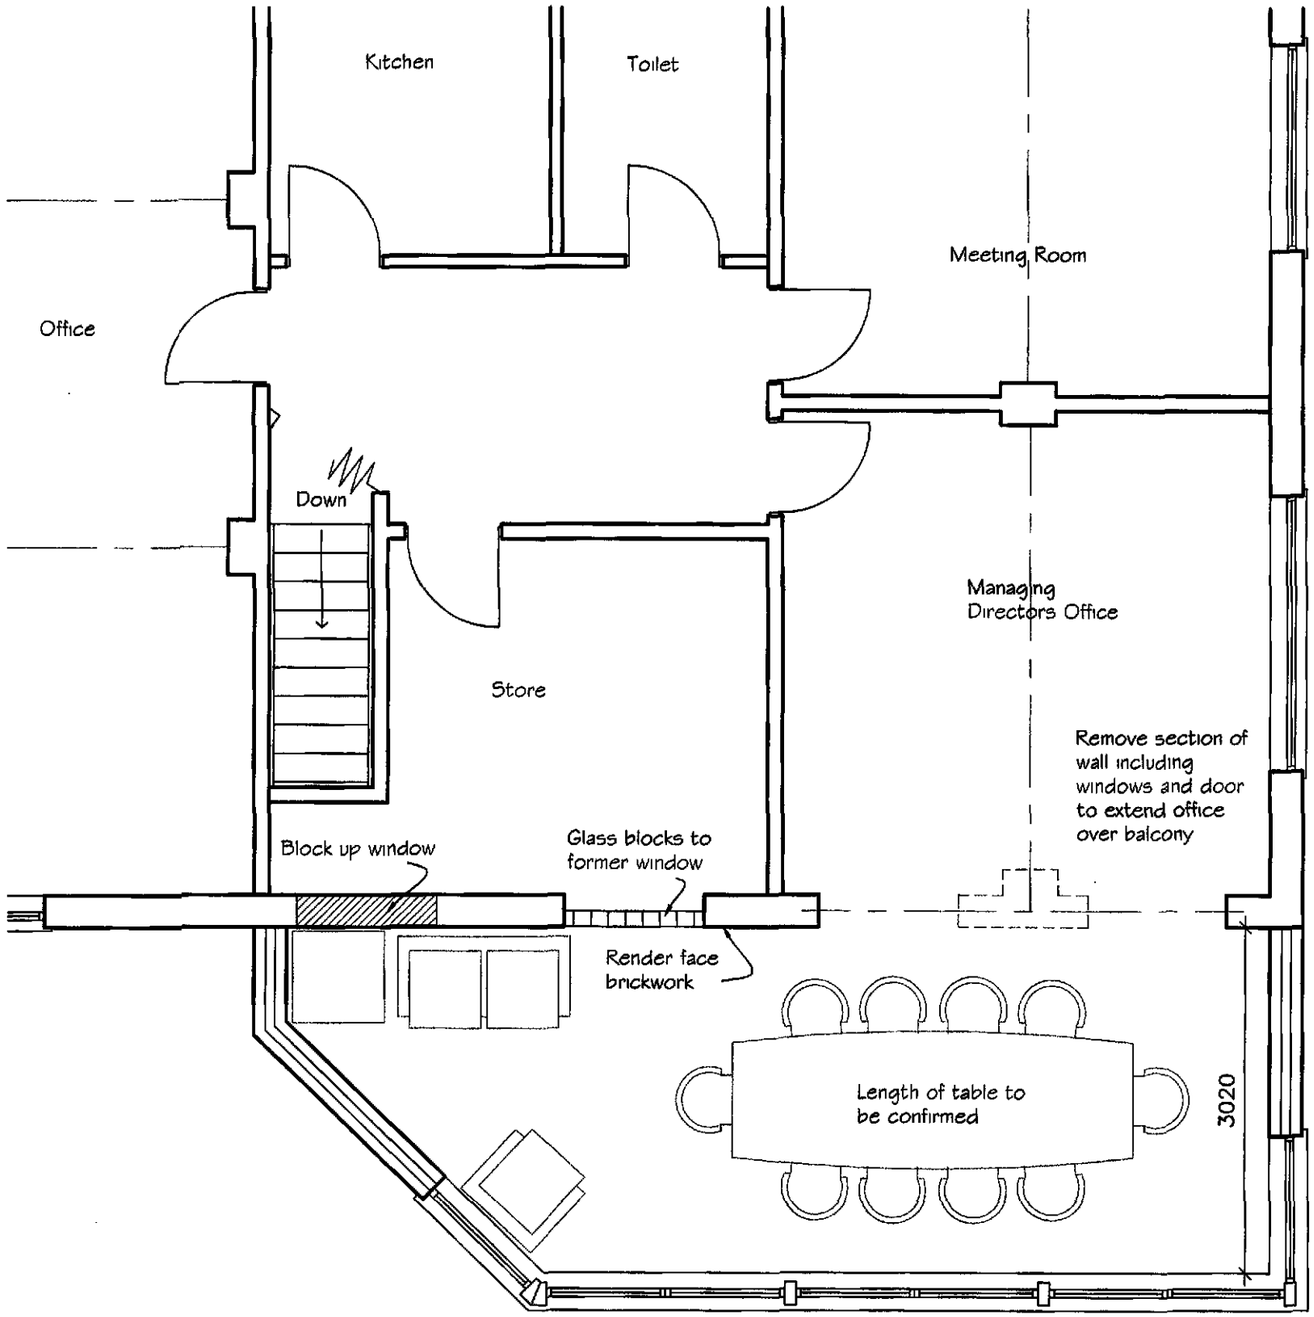


SHDC
Planning & Development
12 AUG 2010
Ref: 0670-10


FIRST FLOOR PLAN

A Inner room removed & office extended over balcony


M2 BUILDING CONSULTANTS LLP
8 Teal Grove, Cowbit, Spalding, Lincs. PE12 6XG
Tel: (01406) 380139
Email: info@m2-buildingconsultants.biz

PROJECT			DRAWING TITLE		
PROPOSED FIRST FLOOR OFFICE EXTENSION CROWLAND CRANES LTD CREASE DROVE CROWLAND PE6 0BN			PROOSED FLOOR PLANS	This drawing is the copyright property of M2 Building Consultants LLP.	The contractor is to check all measurements on site before commencing work. Read in conjunction with engineers details.
DRAWN GM	DATE MARCH 2010	SCALE 1: 50	DWG NR. LOC 371.11.10 / 06 A		

SHDC
Planning & Development
12 AUG 2010
Ref: 0670-10

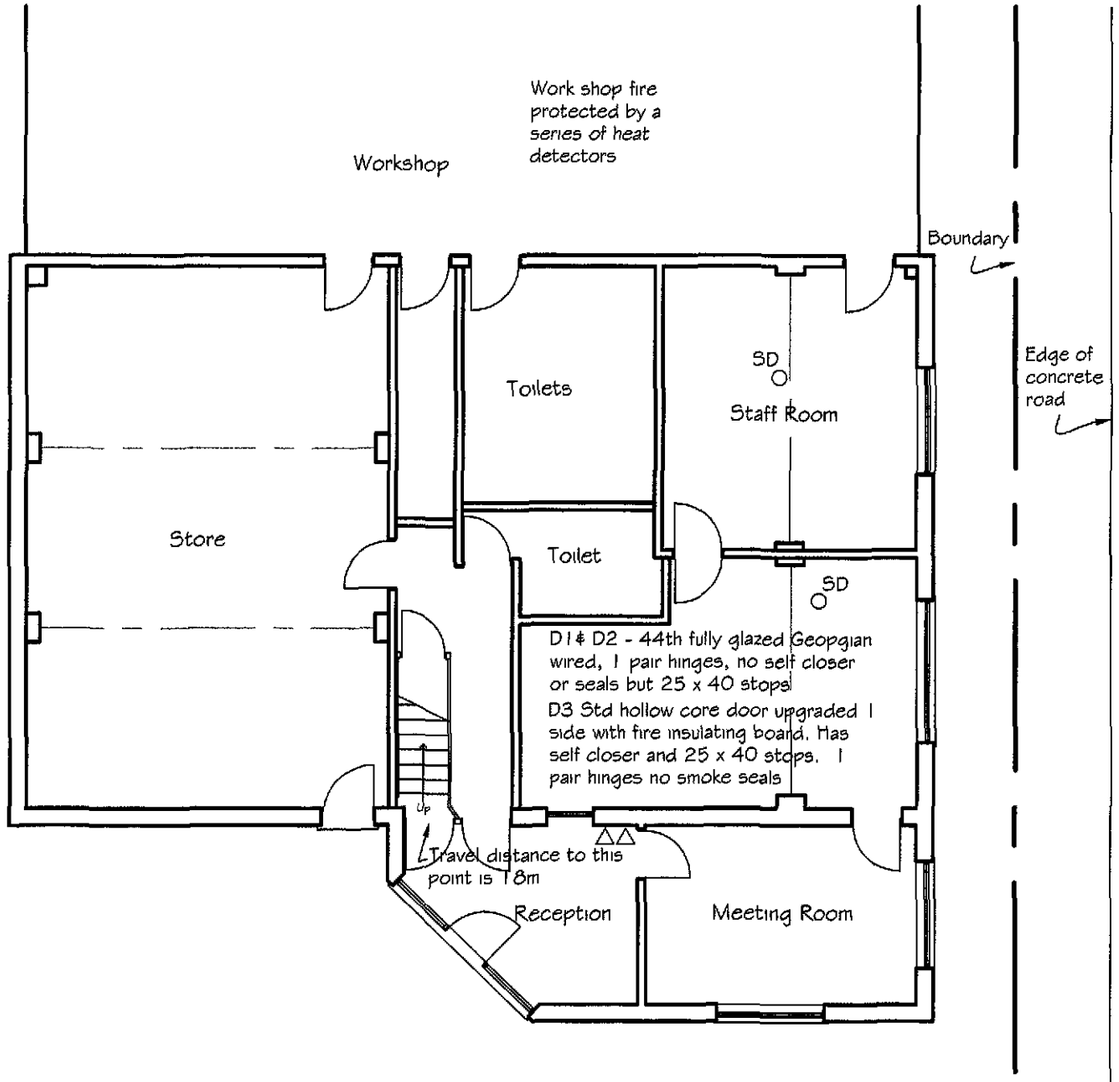

GROUND FLOOR PLAN

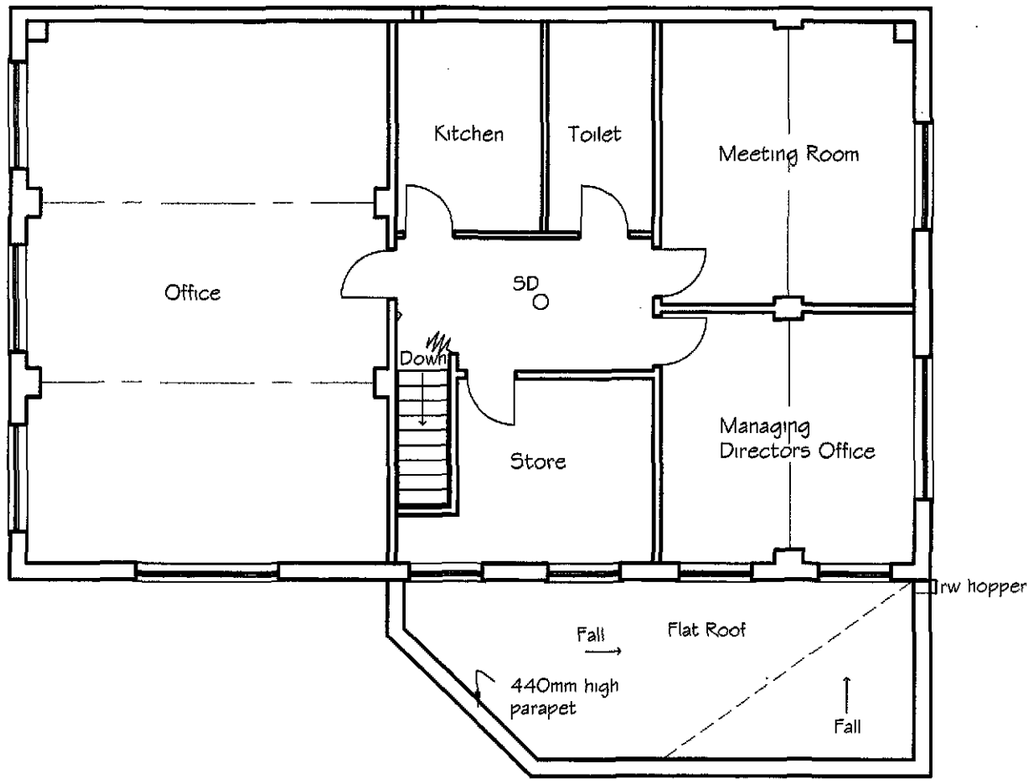


FIRST FLOOR PLAN

M2 BUILDING CONSULTANTS LLP
8 Teal Grove, Cowbit, Spalding, Lincs. PE12 6XG
Tel: (01406) 380139
Email: info@m2-buildingconsultants.biz


PROJECT			DRAWING TITLE		
PROPOSED FIRST FLOOR OFFICE EXTENSION CROWLAND CRANES LTD CREASE DROVE CROWLAND PE6 0BN			EXISTING FLOOR PLANS		
DRAWN	DATE	SCALE	DWG NR.		
GM	MARCH 2010	1: 100	LOC 371.11.10 / 04		

This drawing is the copyright property of M2 Building Consultants LLP.


The contractor is to check all measurements on site before commencing work.
Read in conjunction with engineers details.

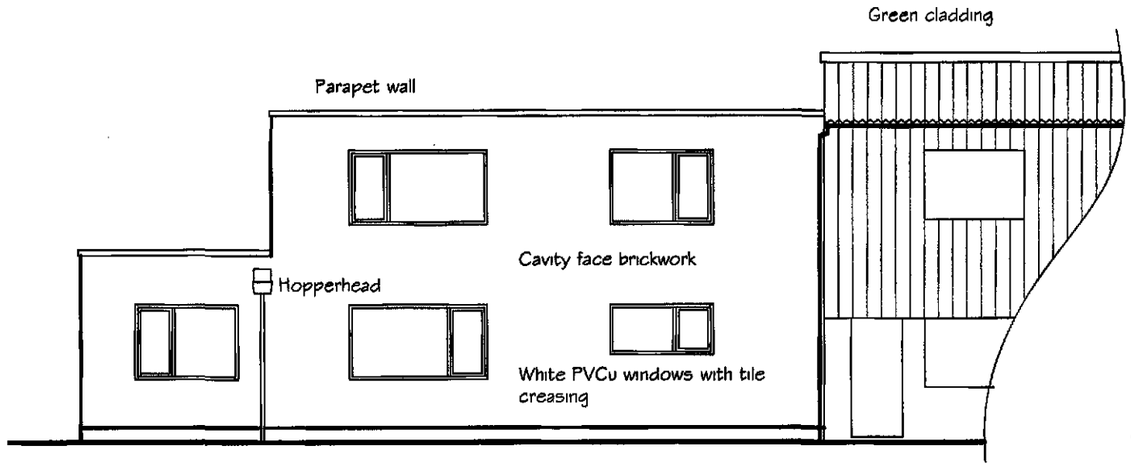

NORTH ELEVATION

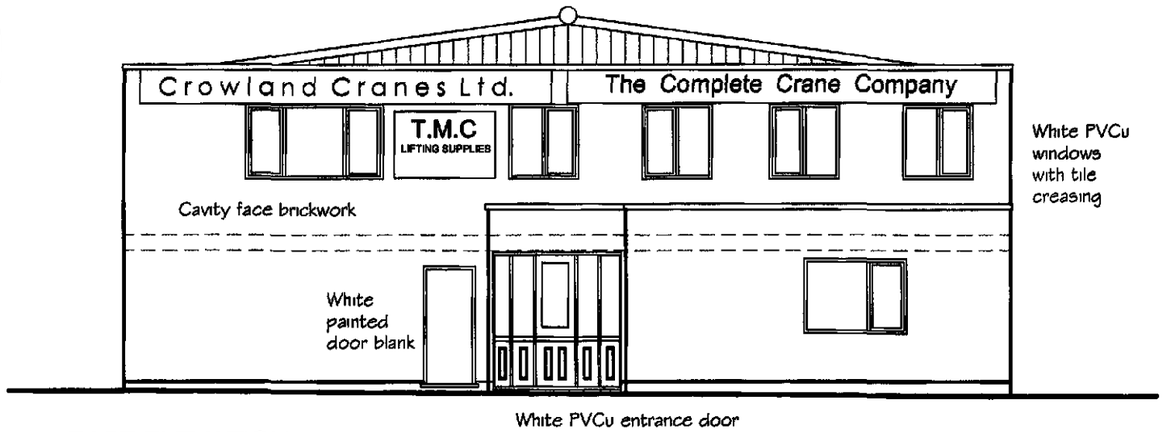


EAST ELEVATION

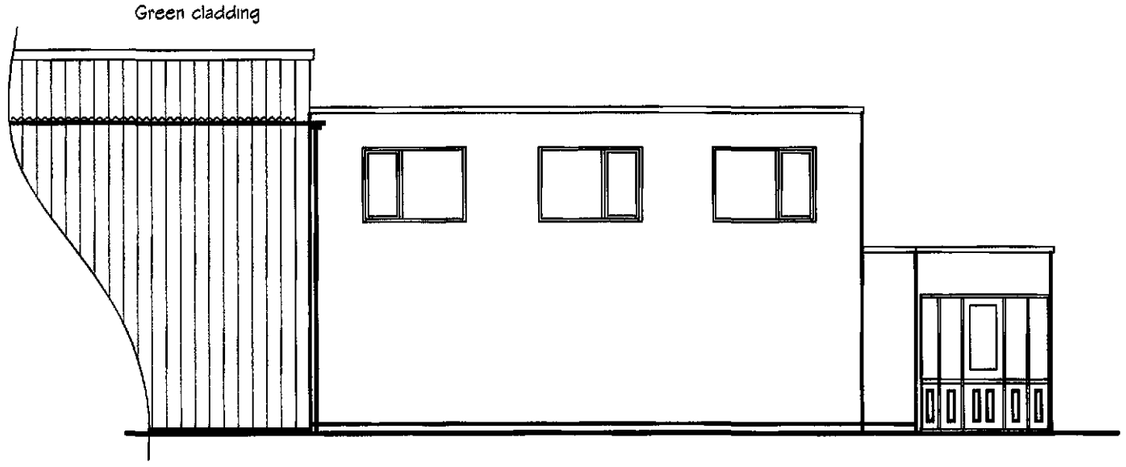


SOUTH ELEVATION

SHDC
Planning & Development
12 AUG 2010
Ref: 0670-10


M2	M2 BUILDING CONSULTANTS LLP 8 Teal Grove, Cowbit, Spalding, Lincs. PE12 6XG Tel: (01406) 380139 Email: info@m2-buildingconsultants.biz	PROJECT PROPOSED FIRST FLOOR OFFICE EXTENSION CROWLAND CRANES LTD CREASE DROVE CROWLAND PE6 0BN			DRAWING TITLE EXISTING ELEVATIONS	This drawing is the copyright property of M2 Building Consultants LLP.	The contractor is to check all measurements on site before commencing work. Read in conjunction with engineers details.
		DRAWN GM	DATE MARCH 2010	SCALE 1: 100	DWG NR. LOC 371.11.10 / 03		

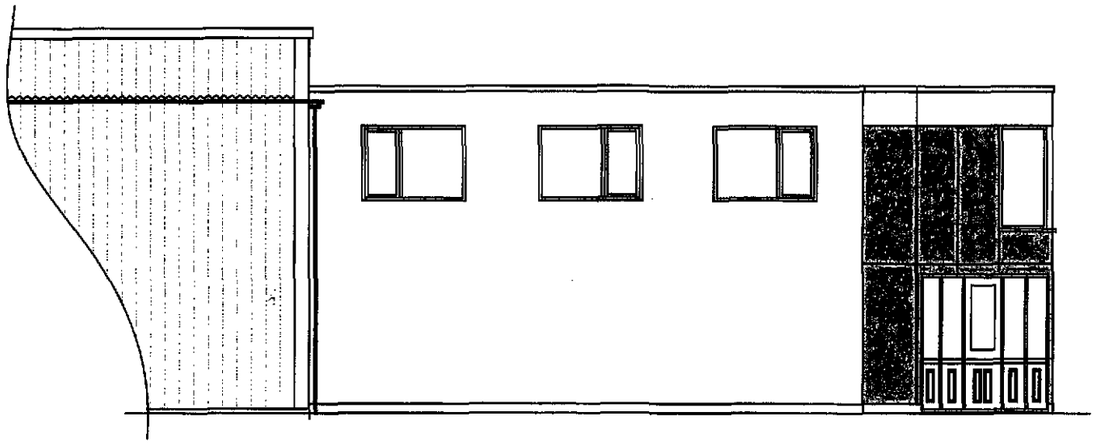

NORTH ELEVATION

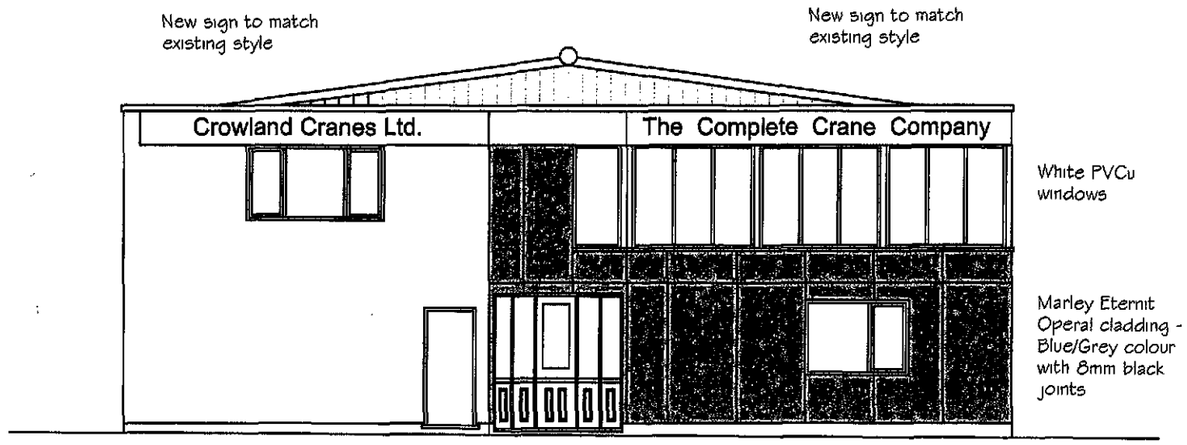

EAST ELEVATION

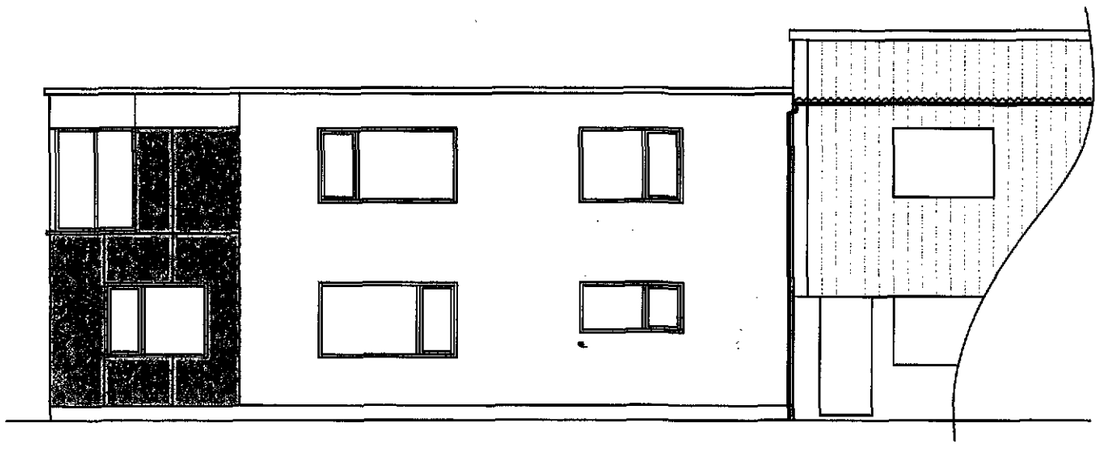


SOUTH ELEVATION


SHDC
Planning & Development
12 AUG 2010
Ref: 0670-10

M2 BUILDING CONSULTANTS LLP
8 Teal Grove, Cowbit, Spalding, Lincs. PE12 6XG
Tel: (01406) 380139
Email: info@m2-buildingconsultants.biz

PROJECT			DRAWING TITLE		
PROPOSED FIRST FLOOR OFFICE EXTENSION CROWLAND CRANES LTD CREASE DROVE CROWLAND PE6 0BN			PROPOSED ELEVATIONS	This drawing is the copyright property of M2 Building Consultants LLP.	The contractor is to check all measurements on site before commencing work. Read in conjunction with engineers details.
DRAWN GM	DATE MARCH 2010	SCALE 1: 100	DWG NR. LOC 371.11.10 / 05		


SHDC
Planning & Development
12 AUG 2010
Ref: 0670-10

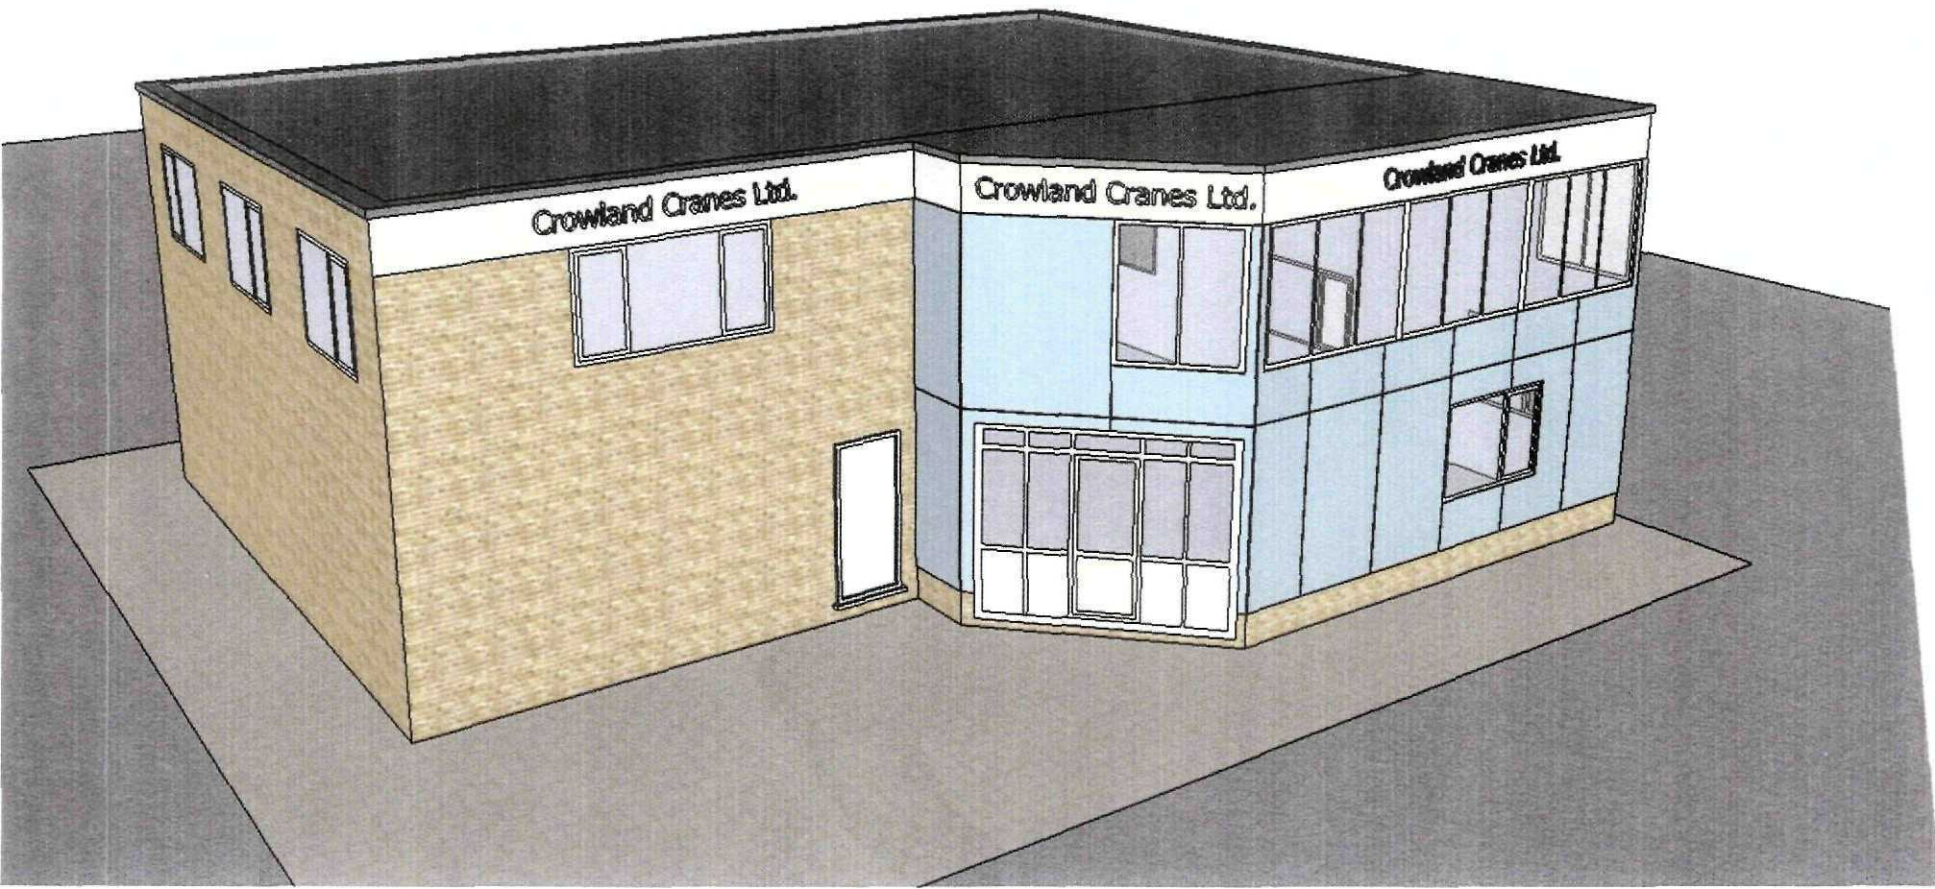

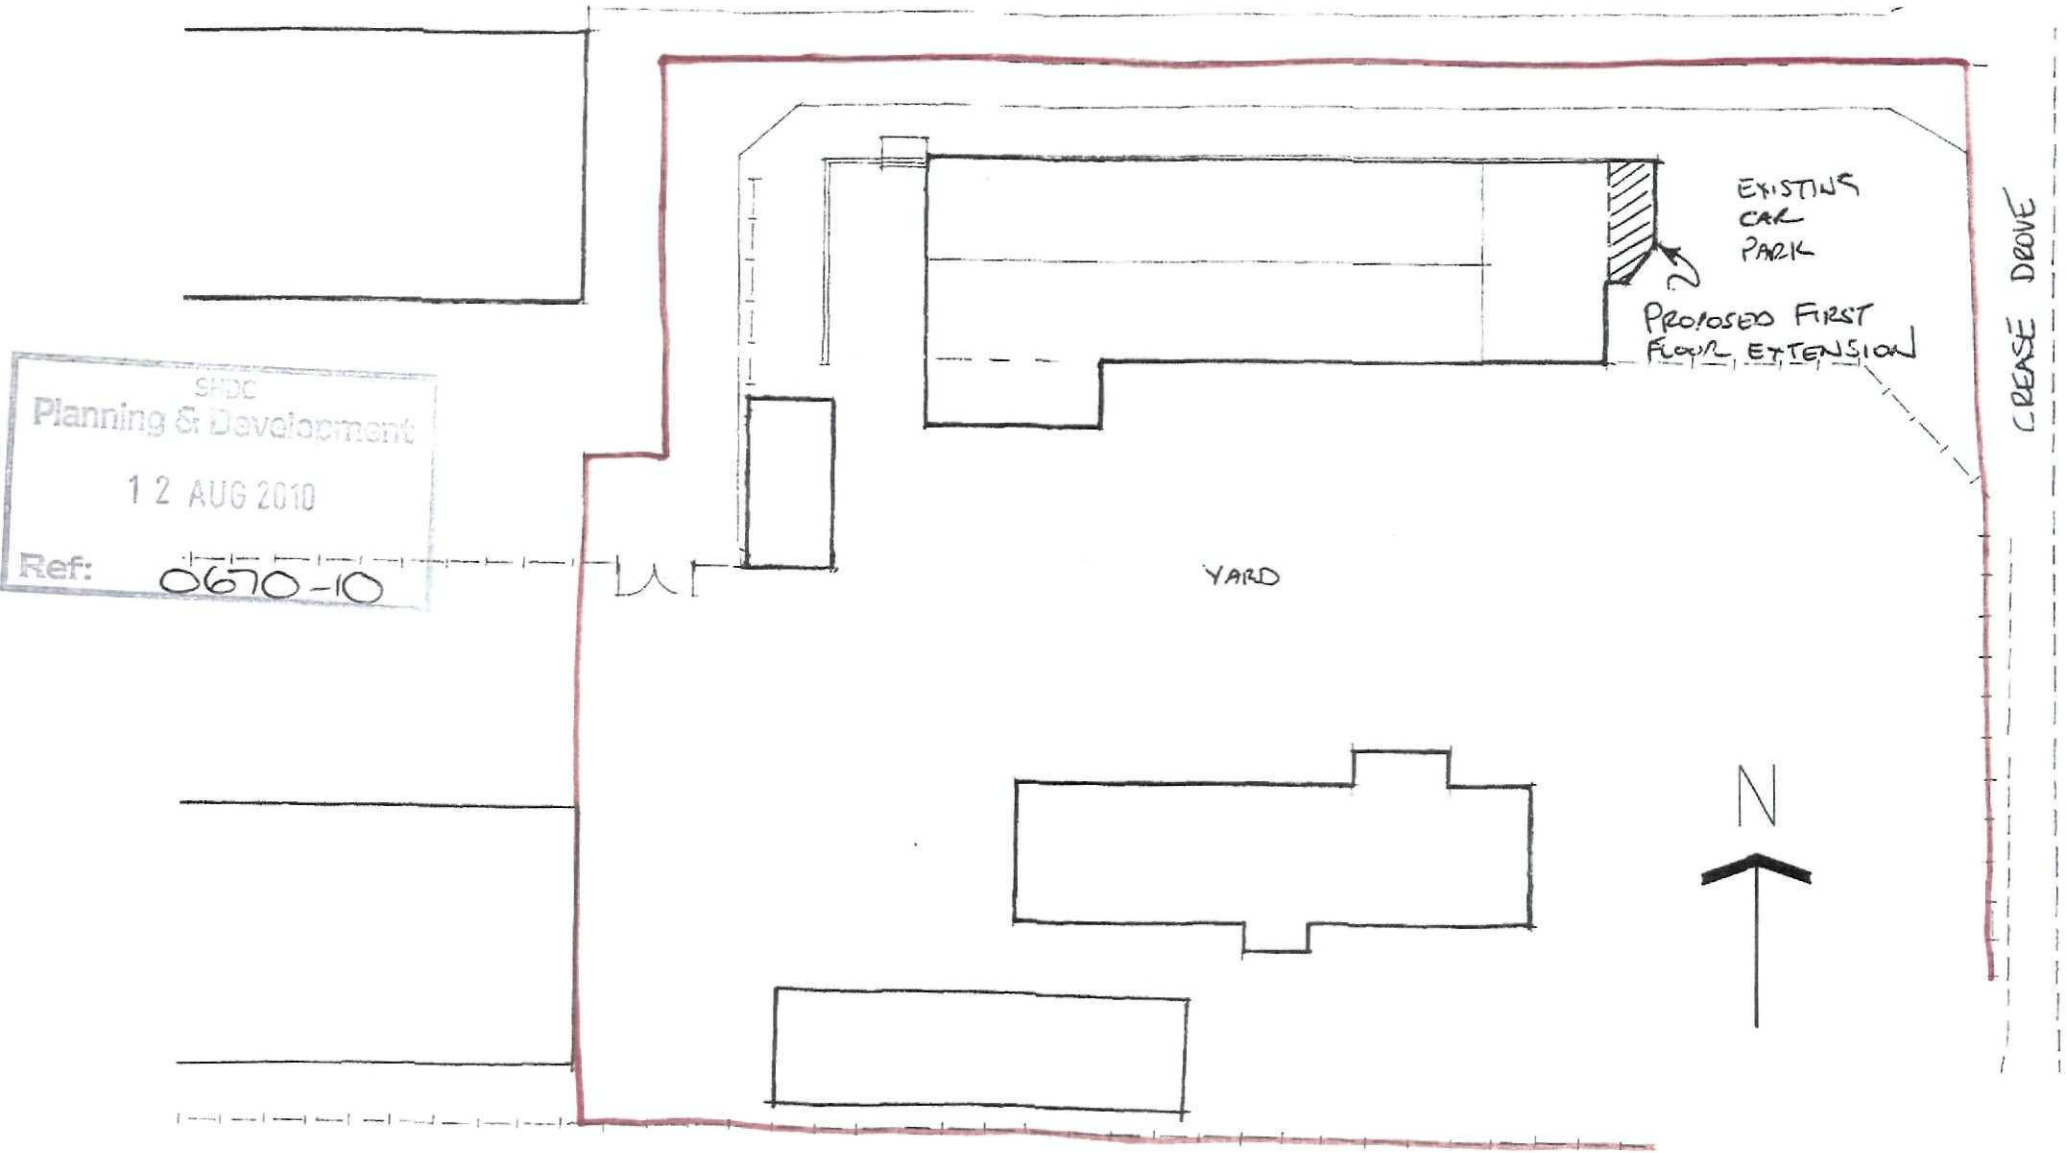

SHDC
Planning & Development
12 AUG 2010
Ref: 0670-10

M2 BUILDING CONSULTANTS LLP 8 Teal Grove, Cowbit, Spalding, Lincs. PE12 6XG Tel: (01406) 380139 Email: info@m2-buildingconsultants.biz	PROJECT PROPOSED FIRST FLOOR MEETING ROOM CROWLAND CRANES LTD CREASE DROVE CROWLAND PE6 0BN			DRAWING TITLE SITE PLAN
	DRAWN GM	DATE MARCH 2010	SCALE 1/500	DWG NR. LOC 371.11.10 / 02

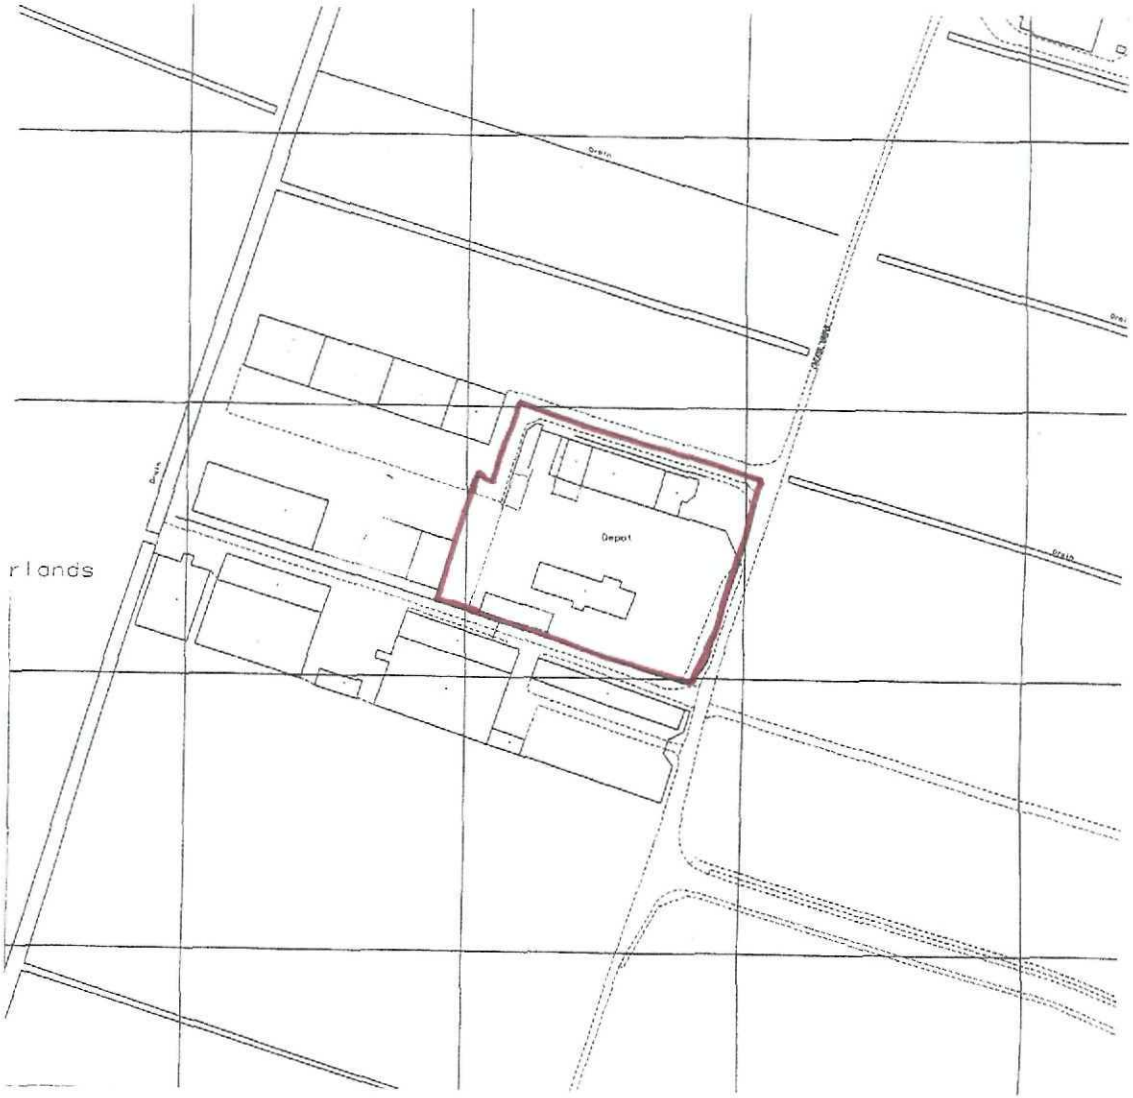

The contractor is to check all measurements on site before commencing work

N

Planning & Development
12 AUG 2010
Ref: 0670-10

M2 BUILDING CONSULTANTS LLP
8 Teal Grove, Cowbit, Spalding, Lincs. PE12 6XG
Tel: (01406) 380139
Email: info@m2-buildingconsultants.biz

PROJECT			DRAWING TITLE
PROPOSED FIRST FLOOR MEETING ROOM CROWLAND CRANES LTD CREASE DROVE CROWLAND PE6 0BN			LOCATION PLAN
DRAWN GM	DATE MARCH 2010	SCALE 1/2500	DWG NR. LOC 371.11.10 / 01