
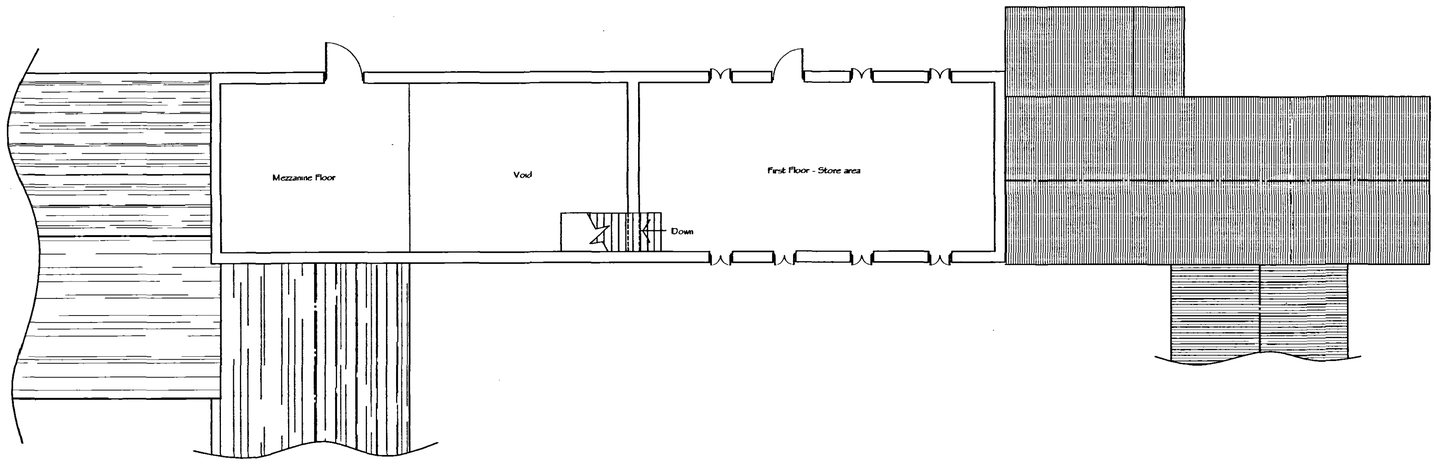


Existing First Floor Plan

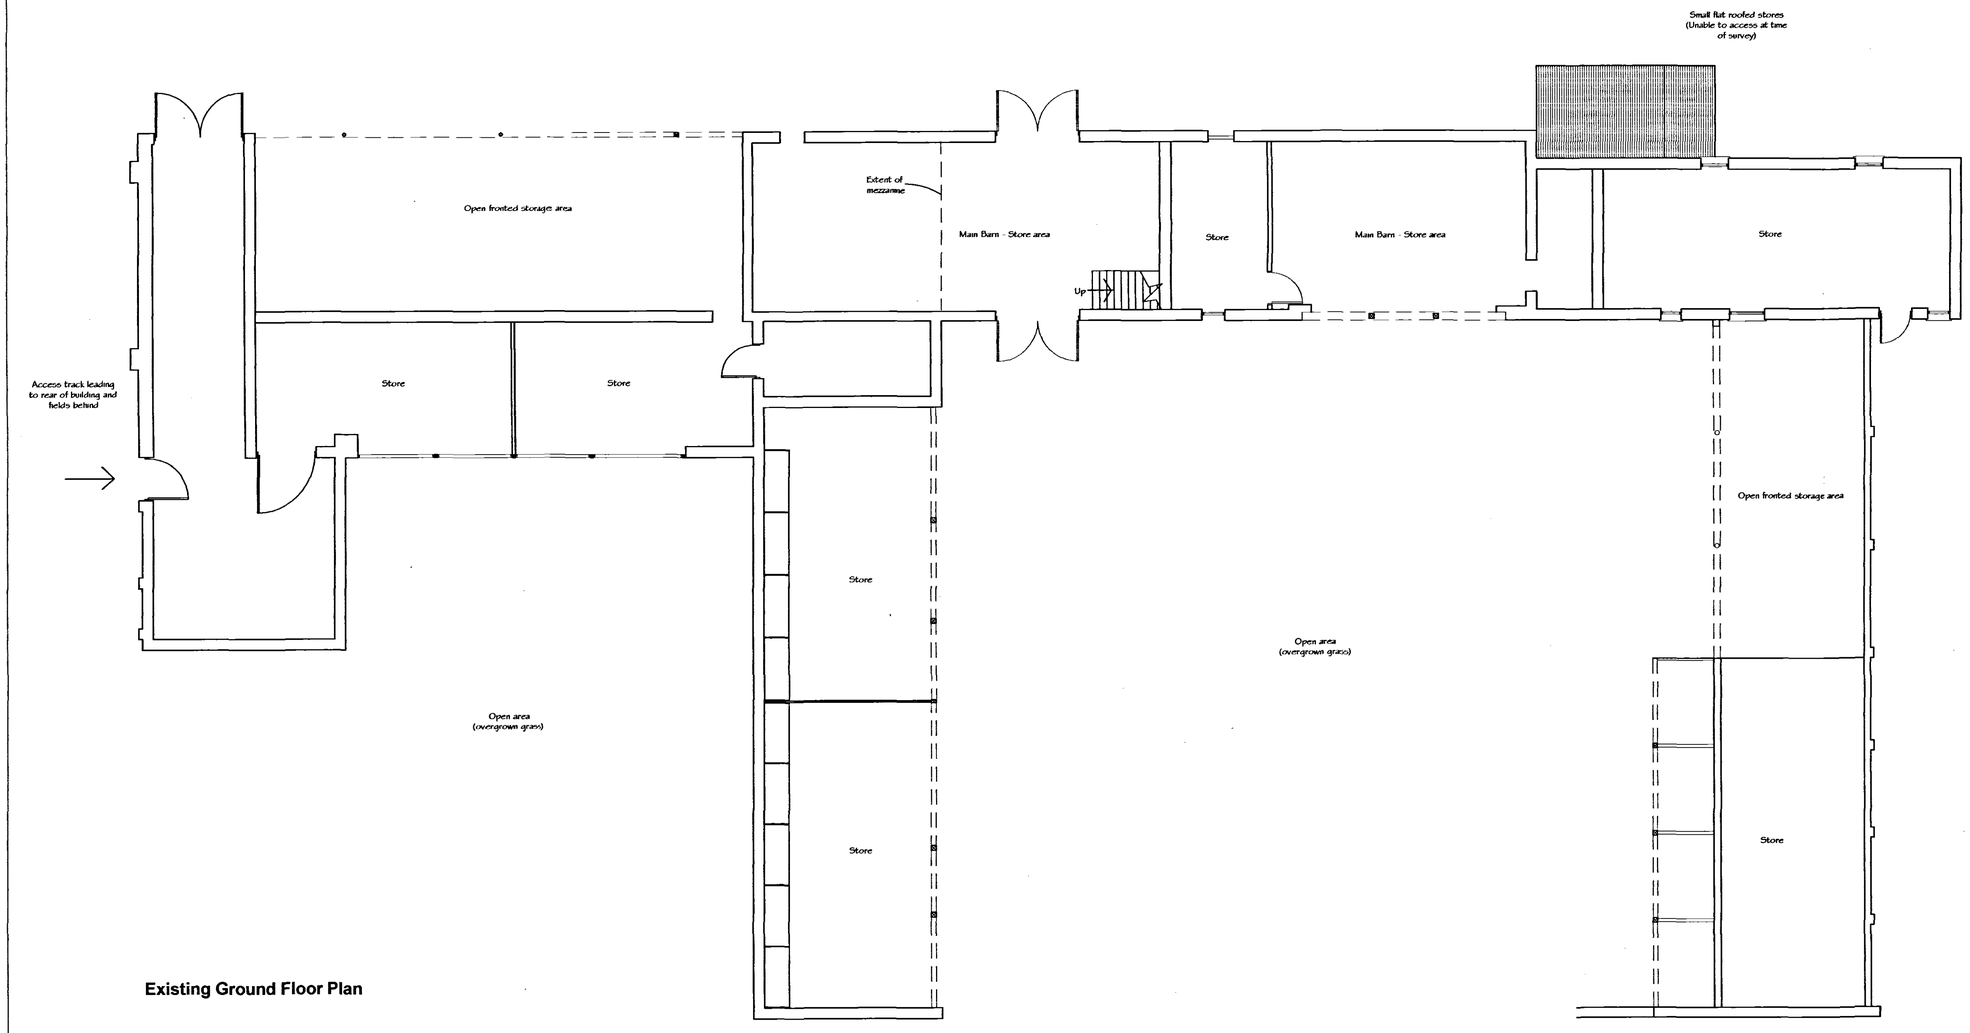

Existing Ground Floor Plan

Notes

1. No Dimensions are to be scaled from this drawing.
2. Contractors must verify all figured dimensions at site before commencing any work or making any Shop drawings.
3. This drawing is the sole copyright of FPDsavills and no part may be reproduced without the written consent of the above.
4. Site Location Plans are prepared from the Ordnance Survey Map with the sanction of the Controller of H.M. Stationery Office. Crown Copyright Reseserved.

No.	Revisions	By	Date

DETERMINED PLAN

SHDC
Planning & Development
2 0 MAY 2004
Ref: 0671/04

FPDsavills
PLANNING
BRIDGE PLACE, 132-134 HILLS ROAD CAMBRIDGE CB2 2PA
Telephone: (01223) 347000
Facsimile: (01223) 347111
www.fpdsavills.co.uk

Client
Trustees of the Parente 1983
Childrens Settlement

Job
Proposed Conversion of Barns at
Cox's Farm, Postland,
Crowland, Lincolnshire

Drawing Title
Existing Floor Plans

Scale	Date
1:100	Sept. '03
Drawn By: JR	Checked By:
Drawing No.: 117/230/002	Rev.:
Job No.: CAPL 57999	