




South Elevation

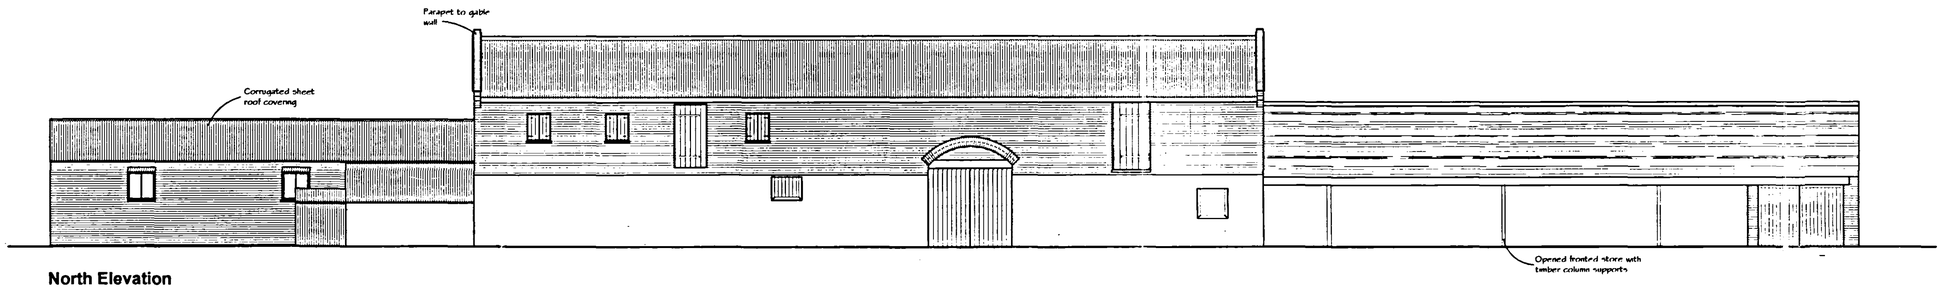

North Elevation

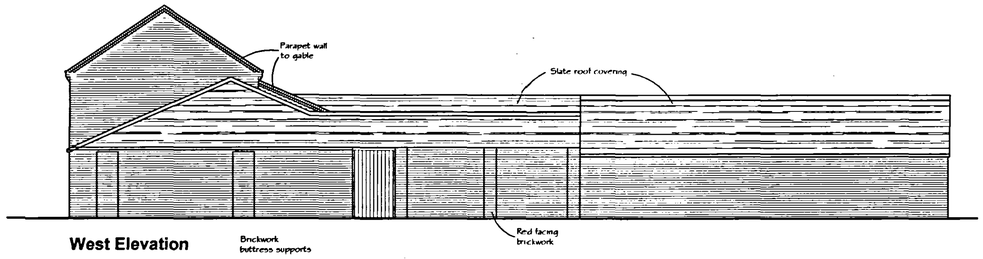

West Elevation

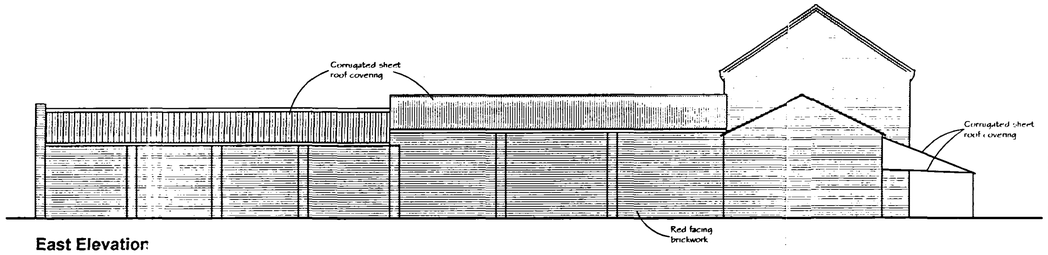

East Elevation

Notes

1. No Dimensions are to be scaled from this drawing
2. Contractors must verify all figured dimensions at site before commencing any work or making any Shop drawings.
3. This drawing is the sole copyright of FPDsavills and no part may be reproduced without the written consent of the above.
4. Site Location Plans are prepared from the Ordnance Survey Map with the sanction of the Controller of H.M. Stationery Office. Crown Copyright Reserved

No.	Revisions	By	Date

DETERMINED PLAN

SKDC Planning & Development 20 MAY 2004 Ref: 0671/04

FPDsavills PLANNING

BRIDGE PLACE, 132-134 HILLS ROAD CAMBRIDGE CB2 2PA
Telephone: (01223) 347000
Facsimile: (01223) 347111
www.fpdsavills.co.uk

Client
Trustees of the Parente 1983 Childrens Settlement

Job
Proposed Conversion of Barns at Cox's Farm, Postland, Crowland, Lincolnshire

Drawing Title
Existing Elevations

Scale	Date
1:100	Sept. '03
Drawn By: JR	Checked By:
Drawing No: 117/230/003	Rev:
Job No: CAPL 57999	