
DO NOT SCALE

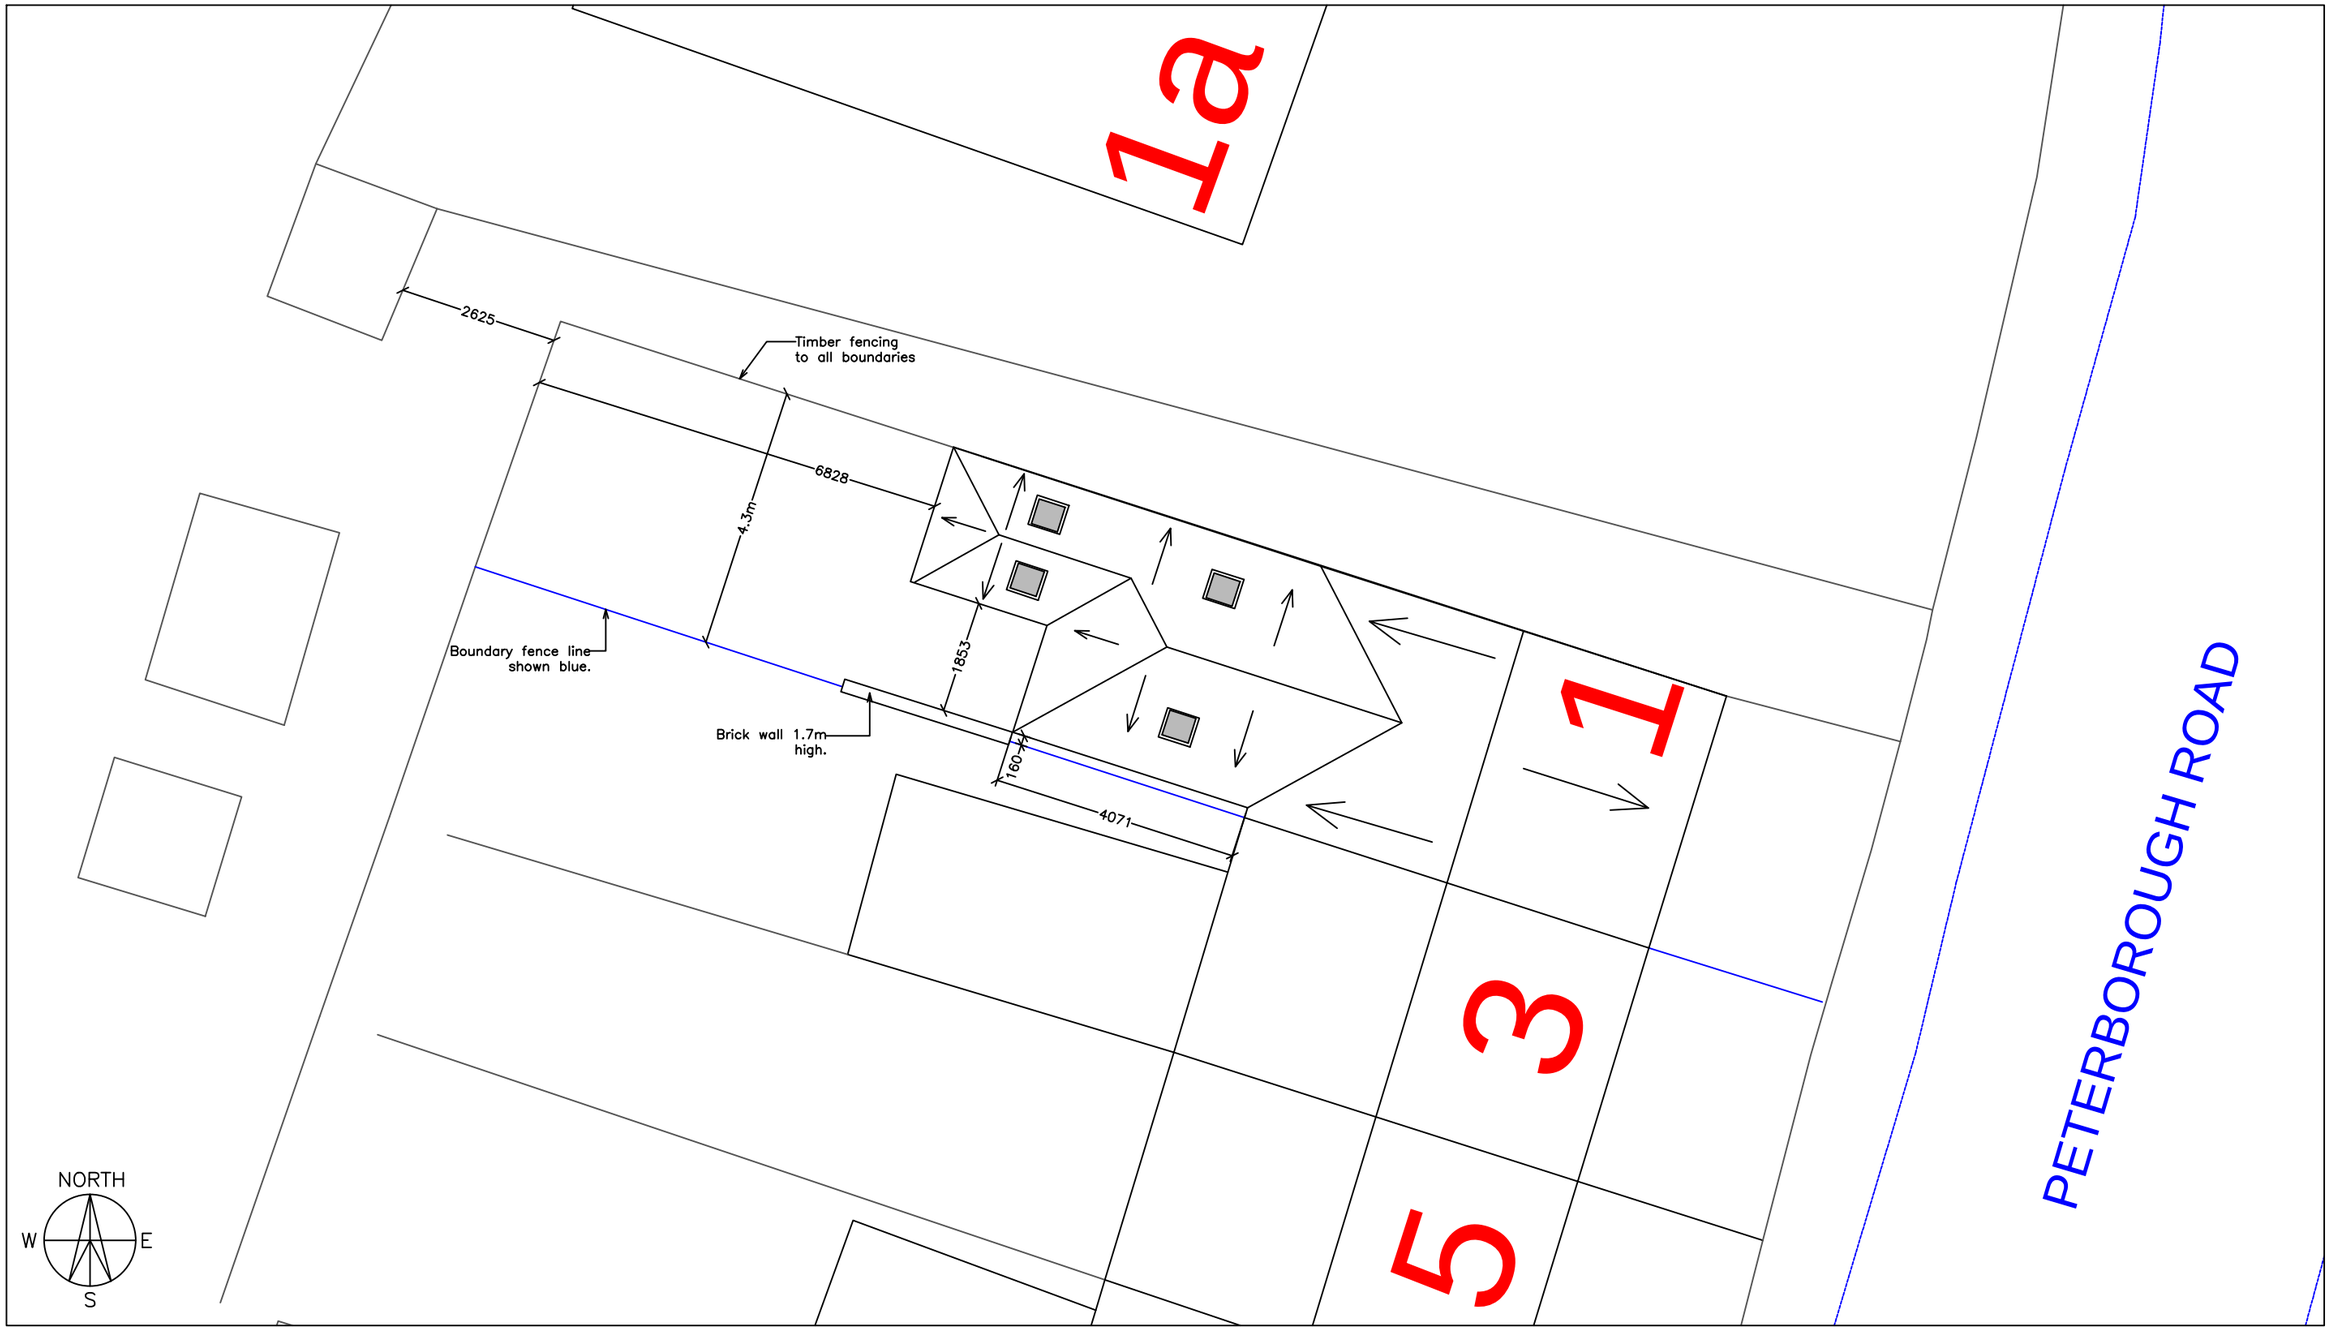

0 2m 4m 6m
1:200

0 5m 10m 15m
1:500

0 10m 20m 30m 40m 50m
1:1250

0 0.5m 1m 1.5m
1:50

0 1m 2m 3m
1:100

Client
Mr & Mrs. M. Carrington.

Rev.	Date	Amendment	Initial
-	-	-	-

Preliminary ☐ For Info ☐ For Comment ☐ Planning ☒ Building Regs ☐ Construction ☐ As built ☐ ☐

Project
1 Peterborough Road, Crowland,
Peterborough, Cambs. PE6 0BB.

Drawn	Date	Paper Size
JPT	02-07-18	A3

Scale
1/100

Drawing Title
Proposed Site Plan.

Ref No.	Dwg No.	Revision
2018-12	PL1a	-

Architectural Design Services
Glinton, Peterborough.
Jason Thomas
JasonADSservices@yahoo.co.uk
01733 252850 & 07841521271