

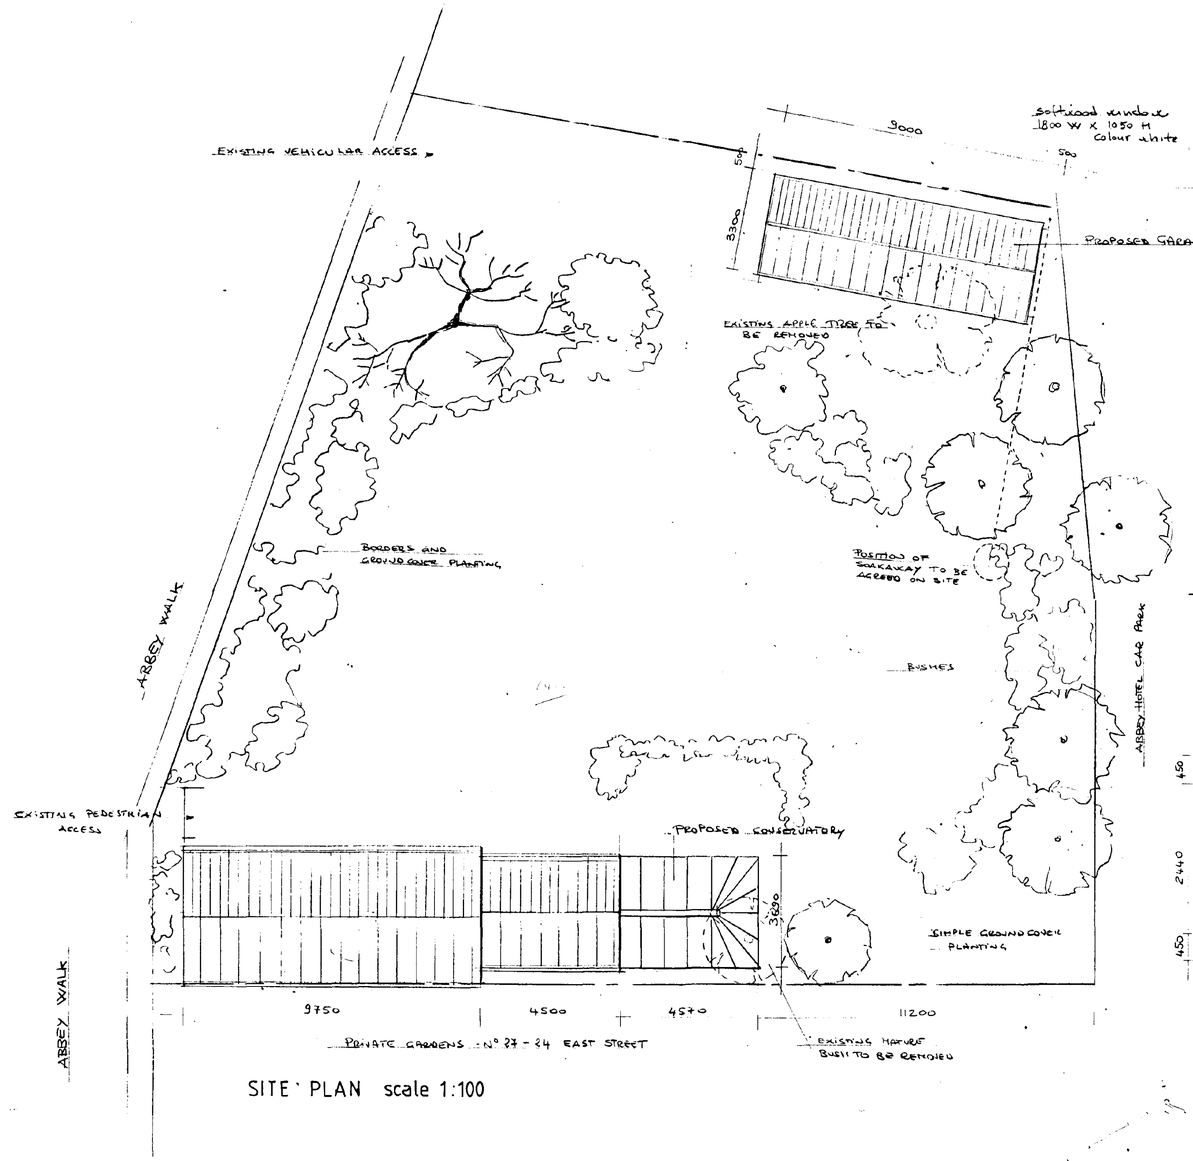



SITE PLAN scale 1:100

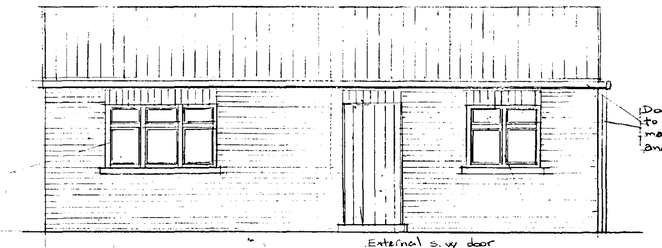


PROPOSED GARAGE NORTH ELEVATION

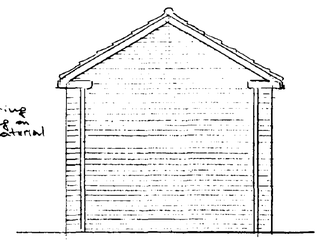


PROPOSED GARAGE WEST ELEVATION

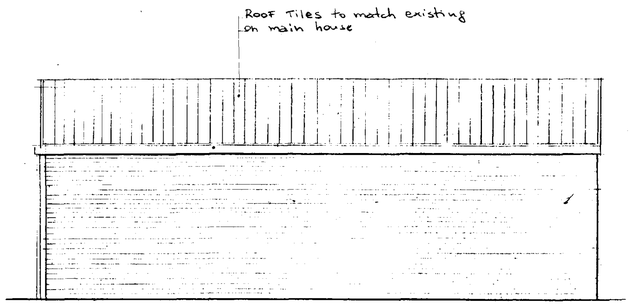


PROPOSED GARAGE SOUTH ELEVATION

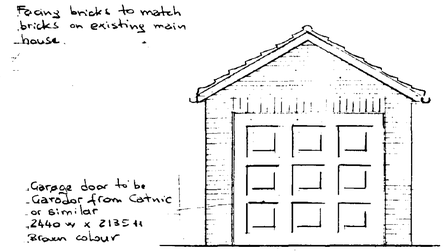


PROPOSED GARAGE EAST ELEVATION

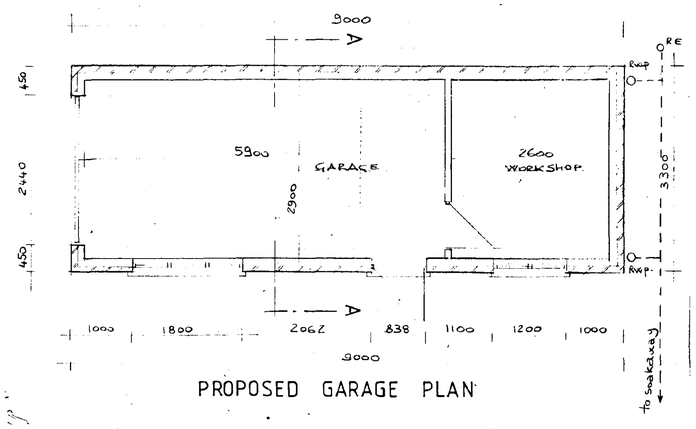


PROPOSED GARAGE PLAN

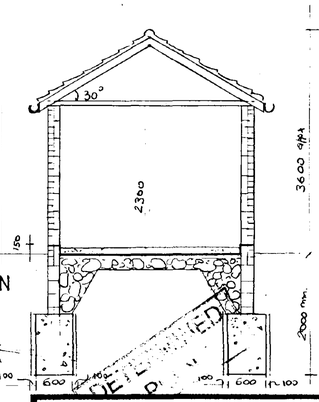


SECTION A-A

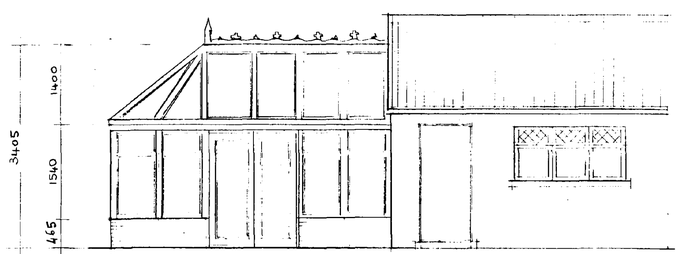

PROPOSED CONSERVATORY NORTH ELEVATION

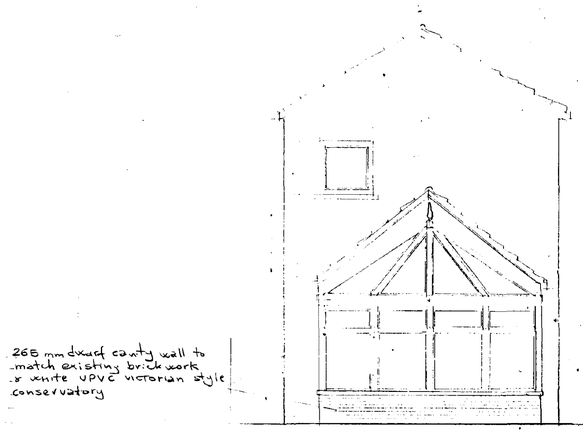

PROPOSED CONSERVATORY WEST ELEVATION

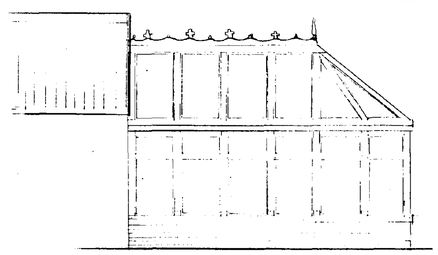

PROPOSED CONSERVATORY SOUTH ELEVATION

Ref: 0683/96

VERGANI ASSOCIATES
23 QUEENS GARDENS
PETERBOROUGH
CAMBS PE1 2UN
TEL / FAX 0733 313398

CLIENT	: MR. & MRS I. McCOMBE 1 ABBEY WALK - CROWLAND
PROJECT	: PROPOSED SINGLE GARAGE PROPOSED CONSERVATORY
DRAWING	: PROPOSED PLANS ELEVATIONS
SCALE	: 1:50
DRAWN	: M.V.V.
CHECKED	:
DATE	: July 1996
DRAWING No	: 341
REV.	: