

Copyright JKDS Ltd. Do not scale drawings, request dimensions if required.

Rev.	Date	Details

Scale Bar
0 1.0 2.0 3.0 4.0 5.0 6.0m

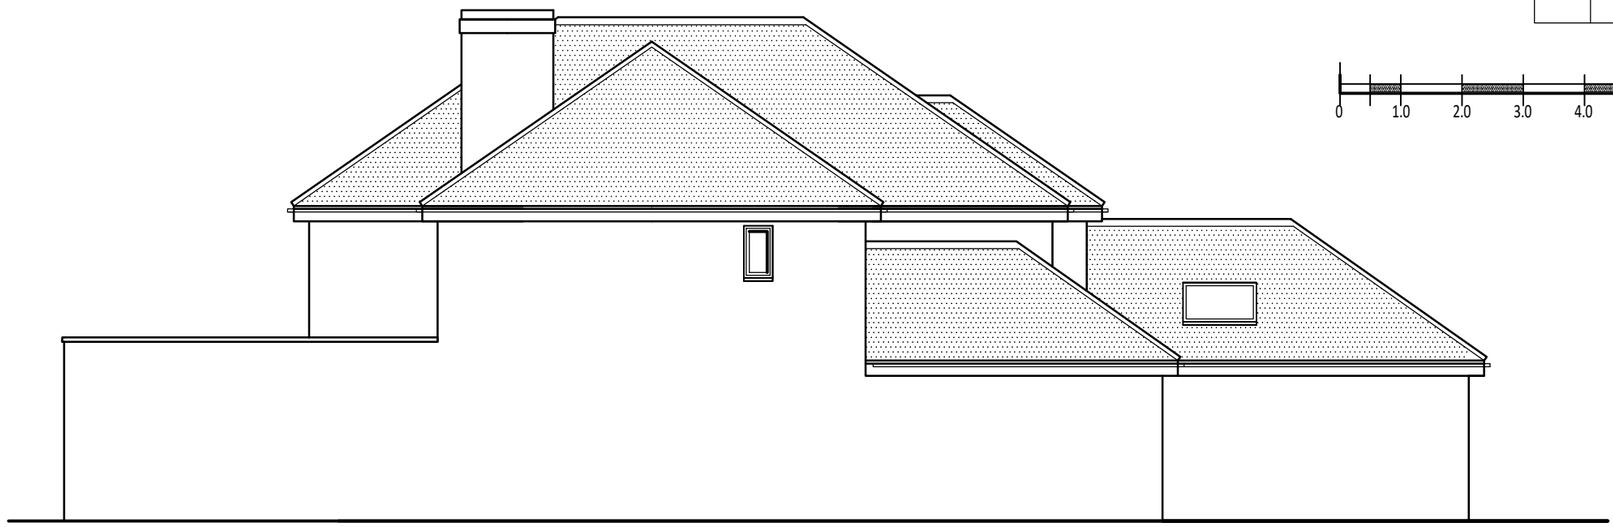

EAST

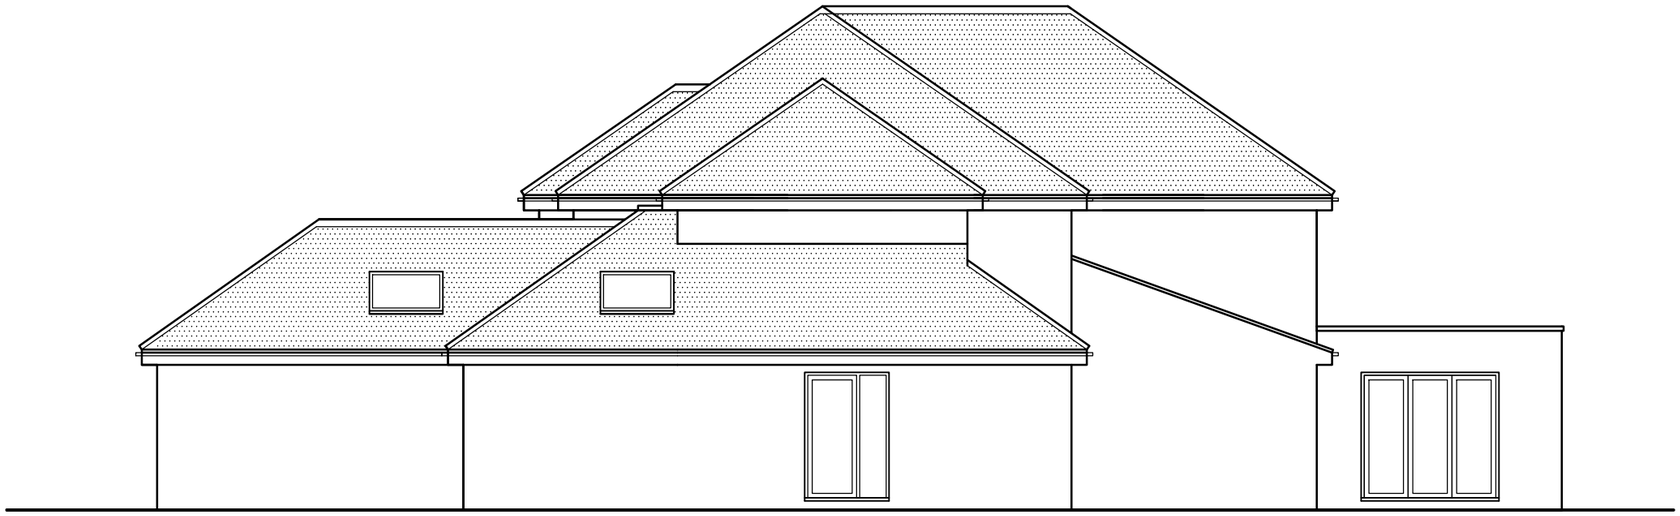

WEST

Client: MR. & MRS. D. LANE	Proposal: PROPOSED EXTENSION TO THE FRONT OF 3 BROADWAY, CROWLAND	Scale @ A3 1 : 100	Title EXISTING EAST AND WEST ELEVATIONS
		Dwg No. 21. 3324. 03	
JANICE KENDRICK DESIGN SERVICES e-mail- jkds@talk21.com tel : 07711 007209			