

Copyright JKDS Ltd. Do not scale drawings, request dimensions if required.

Rev.	Date	Details

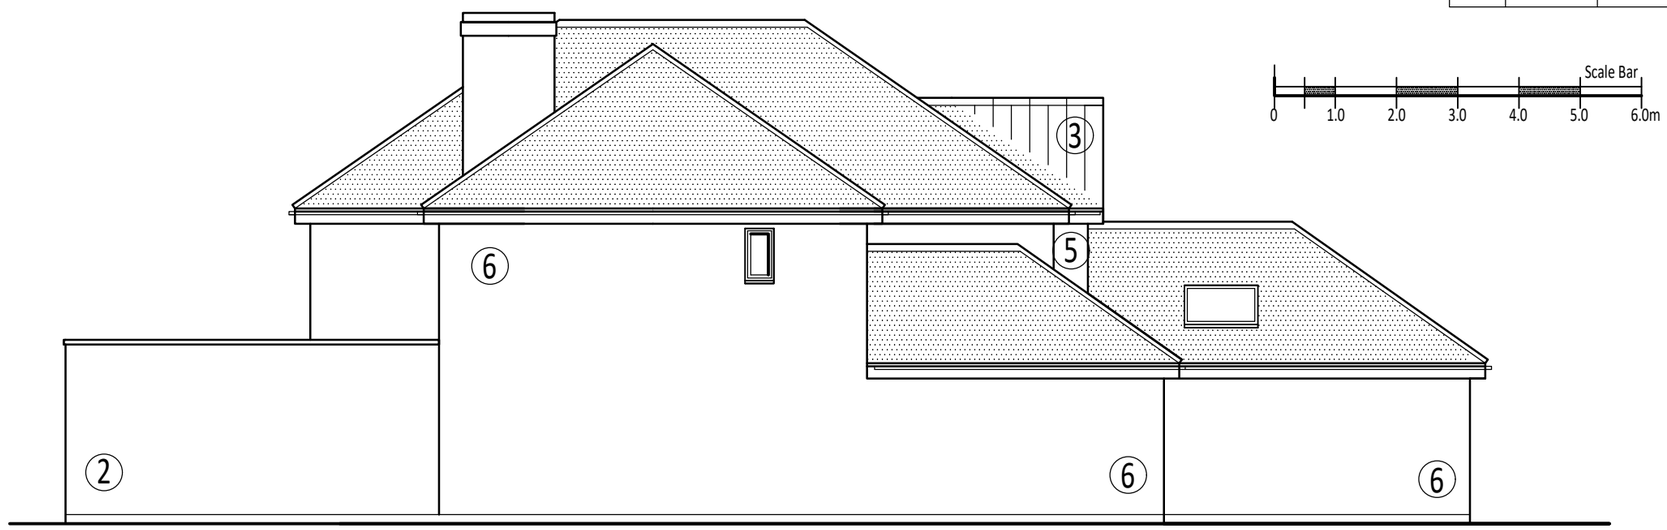

Scale Bar
0 1.0 2.0 3.0 4.0 5.0 6.0m

EAST

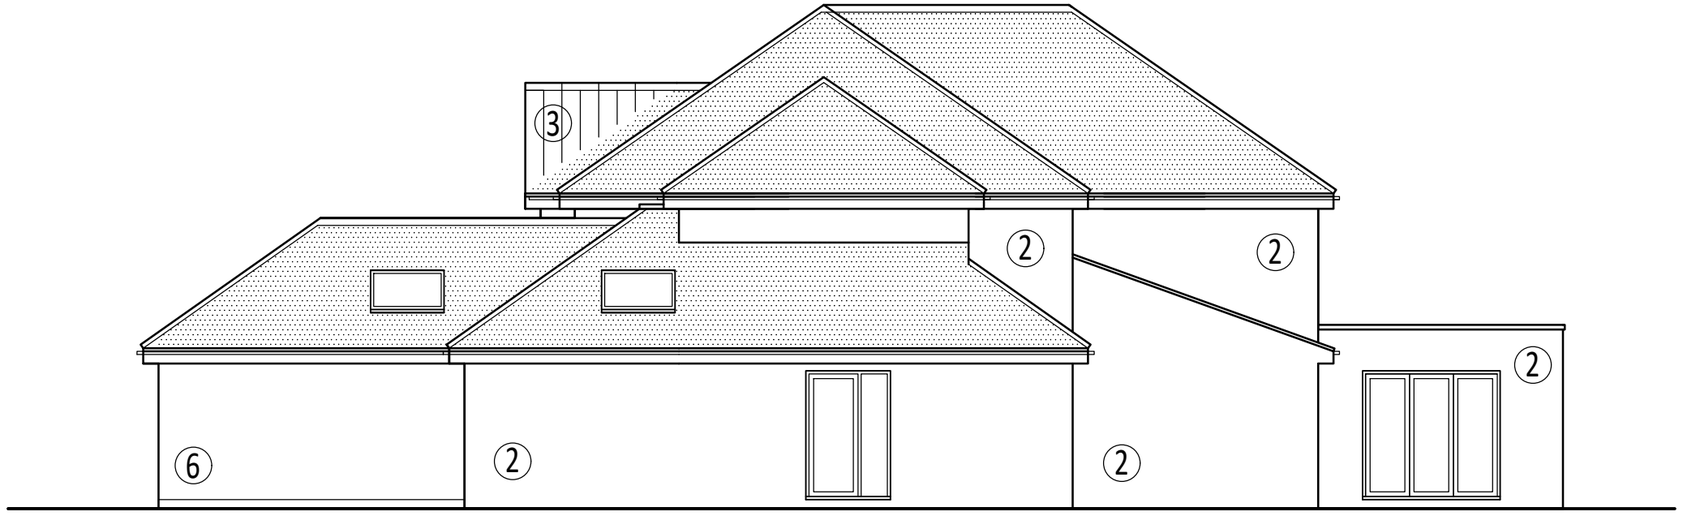

WEST

Client:	Proposal:	Scale @ A3	Title
MR. & MRS. D. LANE	PROPOSED EXTENSION TO THE FRONT OF 3 BROADWAY, CROWLAND	1 : 100	PROPOSED EAST AND WEST ELEVATIONS
JANICE KENDRICK DESIGN SERVICES e-mail- jkds@talk21.com tel : 07711 007209		Dwg No. 21. 3324. 04	