
SECTION



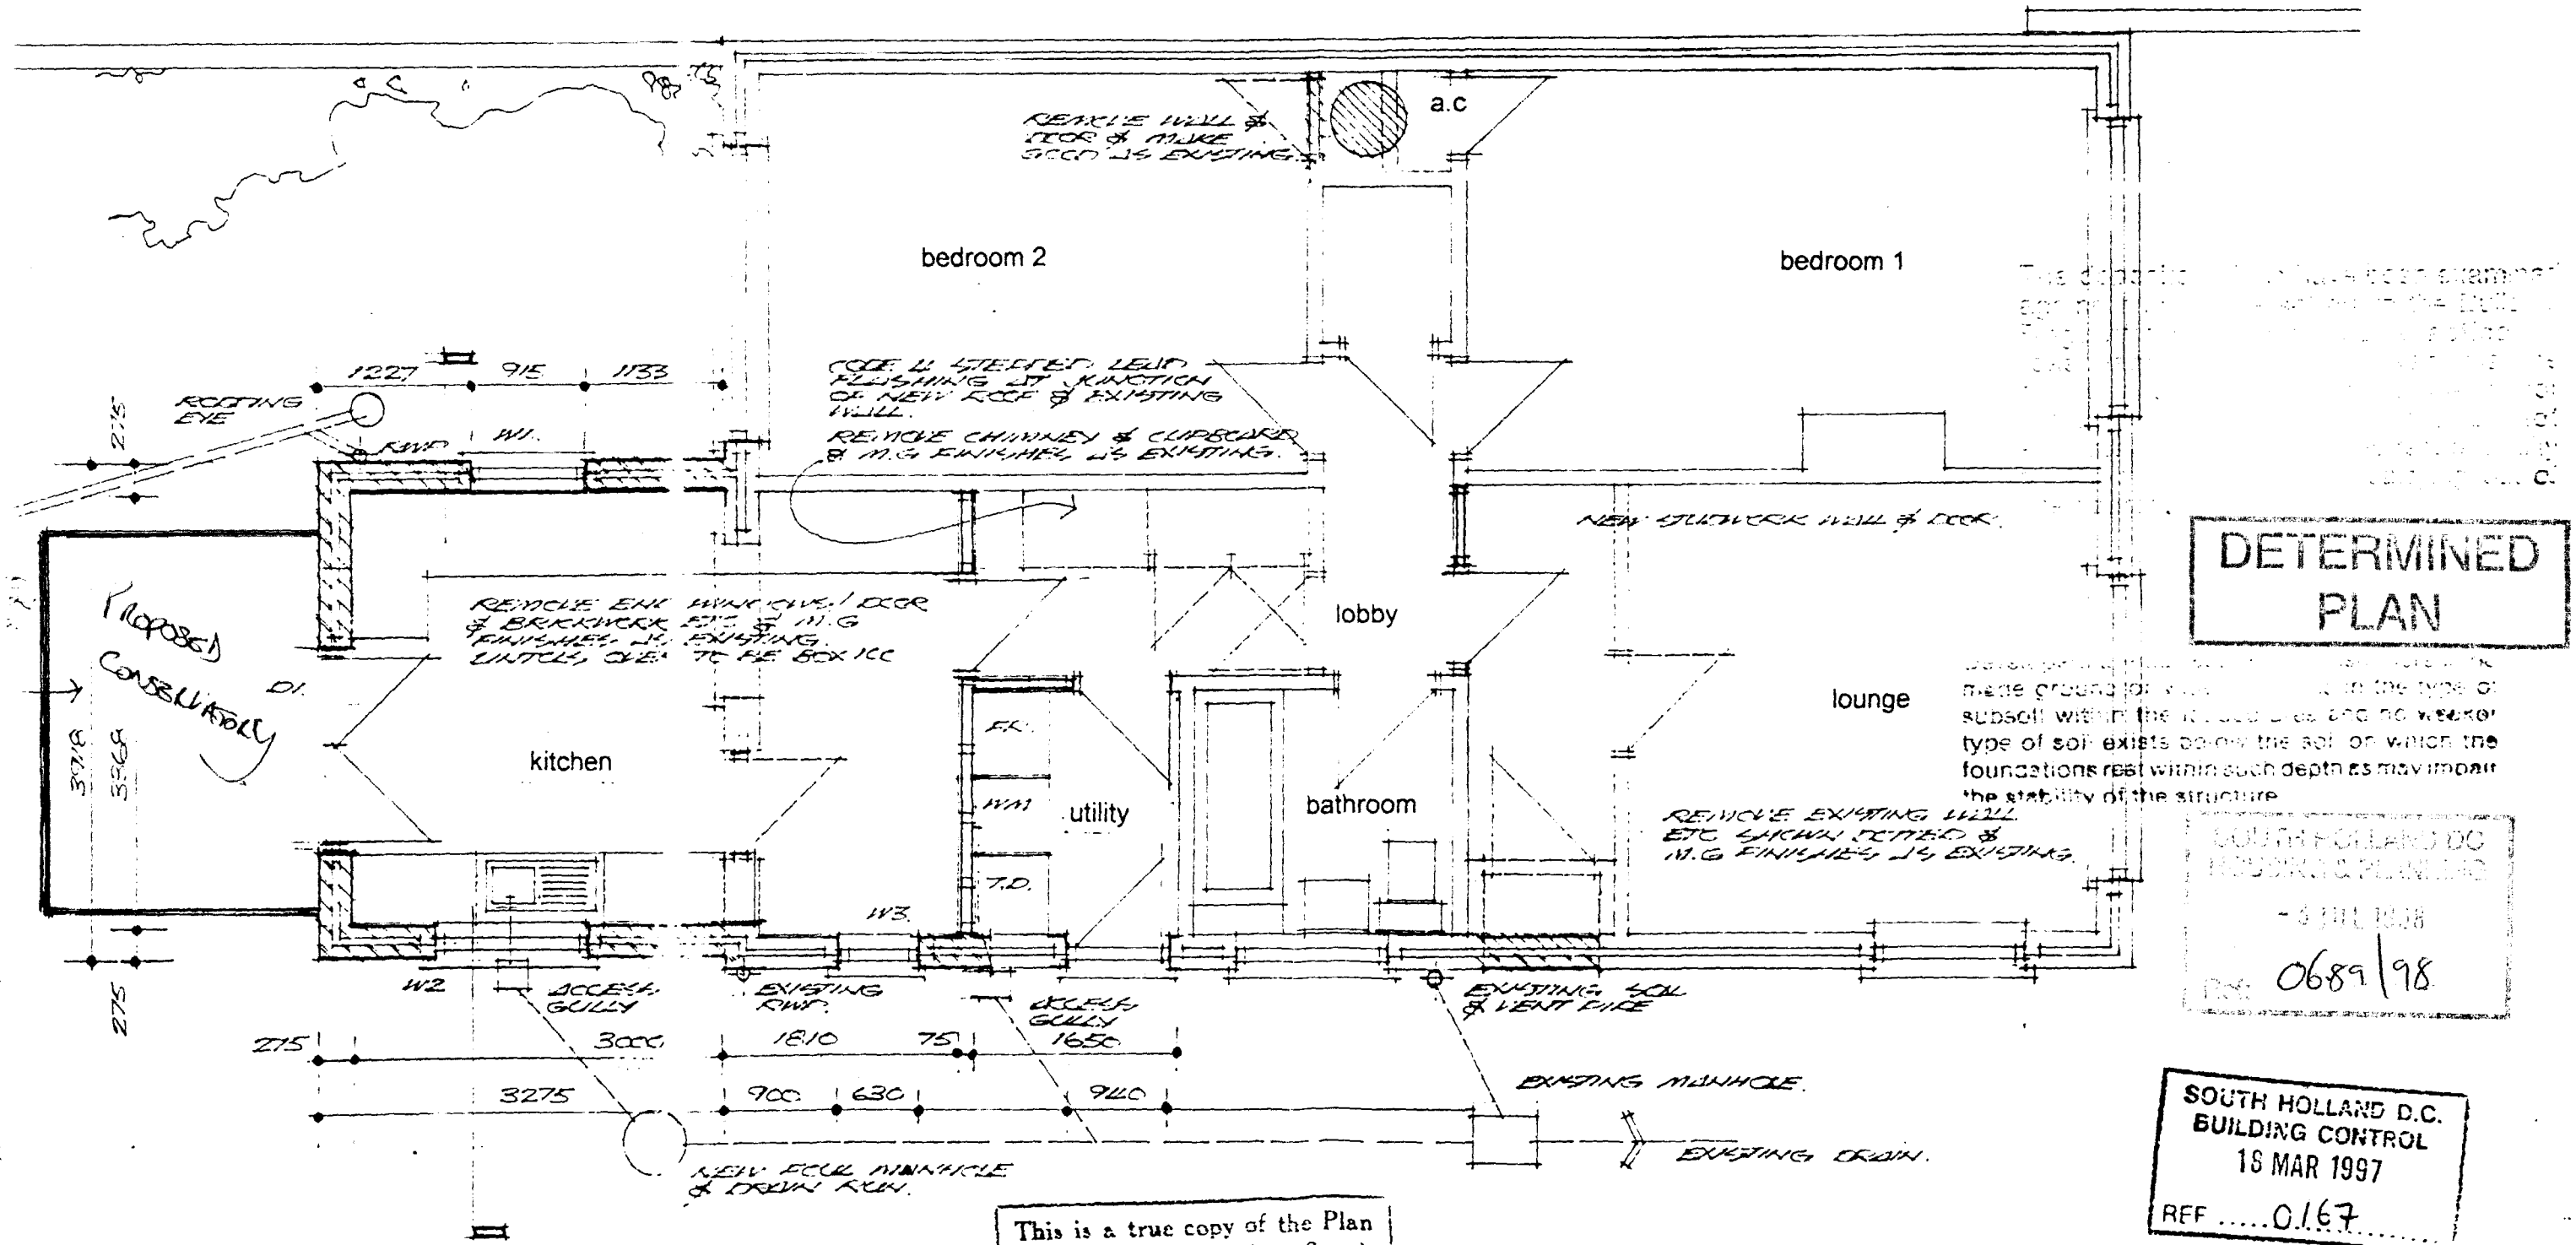

GROUND FLOOR PLAN

This is a true copy of the Plan deposited with the South Holland District Council and approved by them under the Building Regulations.

DETERMINED PLAN

made ground or [illegible] in the type of subsoil within the [illegible] and no weaker type of soil exists below the soil on which the foundations rest within such depth as may impair the stability of the structure.

SOUTH HOLLAND DC BUILDING CONTROL - 8 JUL 1998 Ref. 0689/98

SOUTH HOLLAND D.C. BUILDING CONTROL 18 MAR 1997 REF .....0167.....

PAUL SHARMAN
architectural consultant phone 01733 210350
23 EAST STREET. CROWLAND. PETERBOROUGH. PE6 OEN

drawing ref	91037/01
scale	1:50/1:100
contract	MR MOTHERS


23-6-98

PROPOSED CONSERVATORY FOR


MR+MRS MOTHERS
42 WEST ST
CROWLAND
PETERBOROUGH

SCALE 1:50\1:100


SIDE ELEVATION

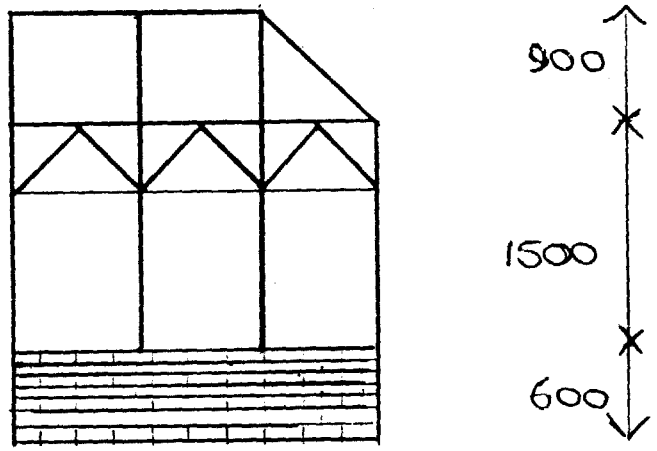

FRONT ELEVATION

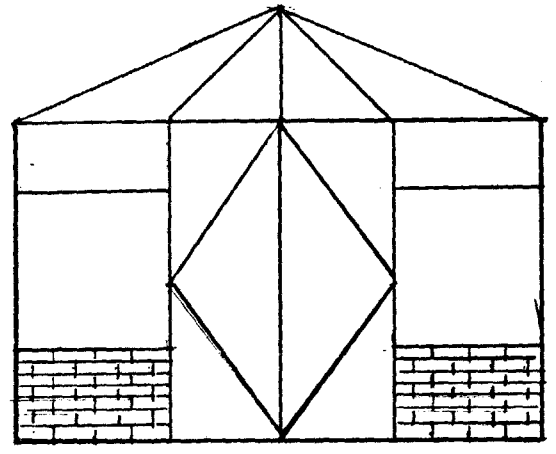


SIDE ELEVATION

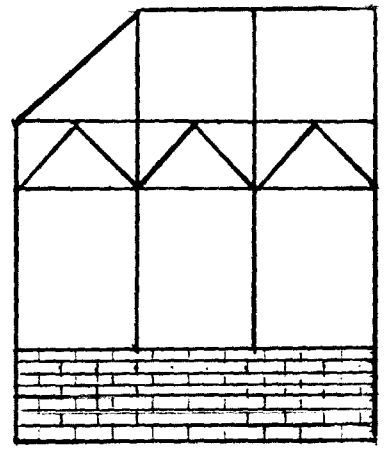

BASE CONSTRUCTION

1. 600 x 225mm STRIP FOUNDATION
2. 500 GAUGE POLYTHENE
3. 50mm FLOOR INSULATION
4. 150mm COMPACTED HARD-CORE
5. 150mm 1:2:4 MIX CONCRETE
6. 50mm SAND/CEMENT FLOOR SCREED

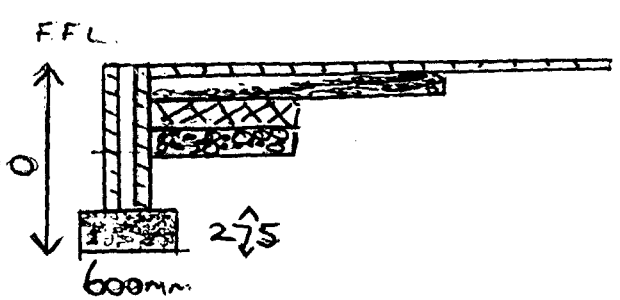

DETERMINED PLAN

1. BRICK TO MATCH NEW KITCHEN EXTENSION
2. WHITE UPVC CONSERVATORY
3. TINTED PRE FABRICATED ROOF
4. FRENCH-DOORS TO OPEN OUT
5. ALL STORM WATER TAKEN AWAY BY MEANS OF SOAK-AWAY 5 MTRS FROM CONSERVATORY.

- 6 JUL 1998
0689/98