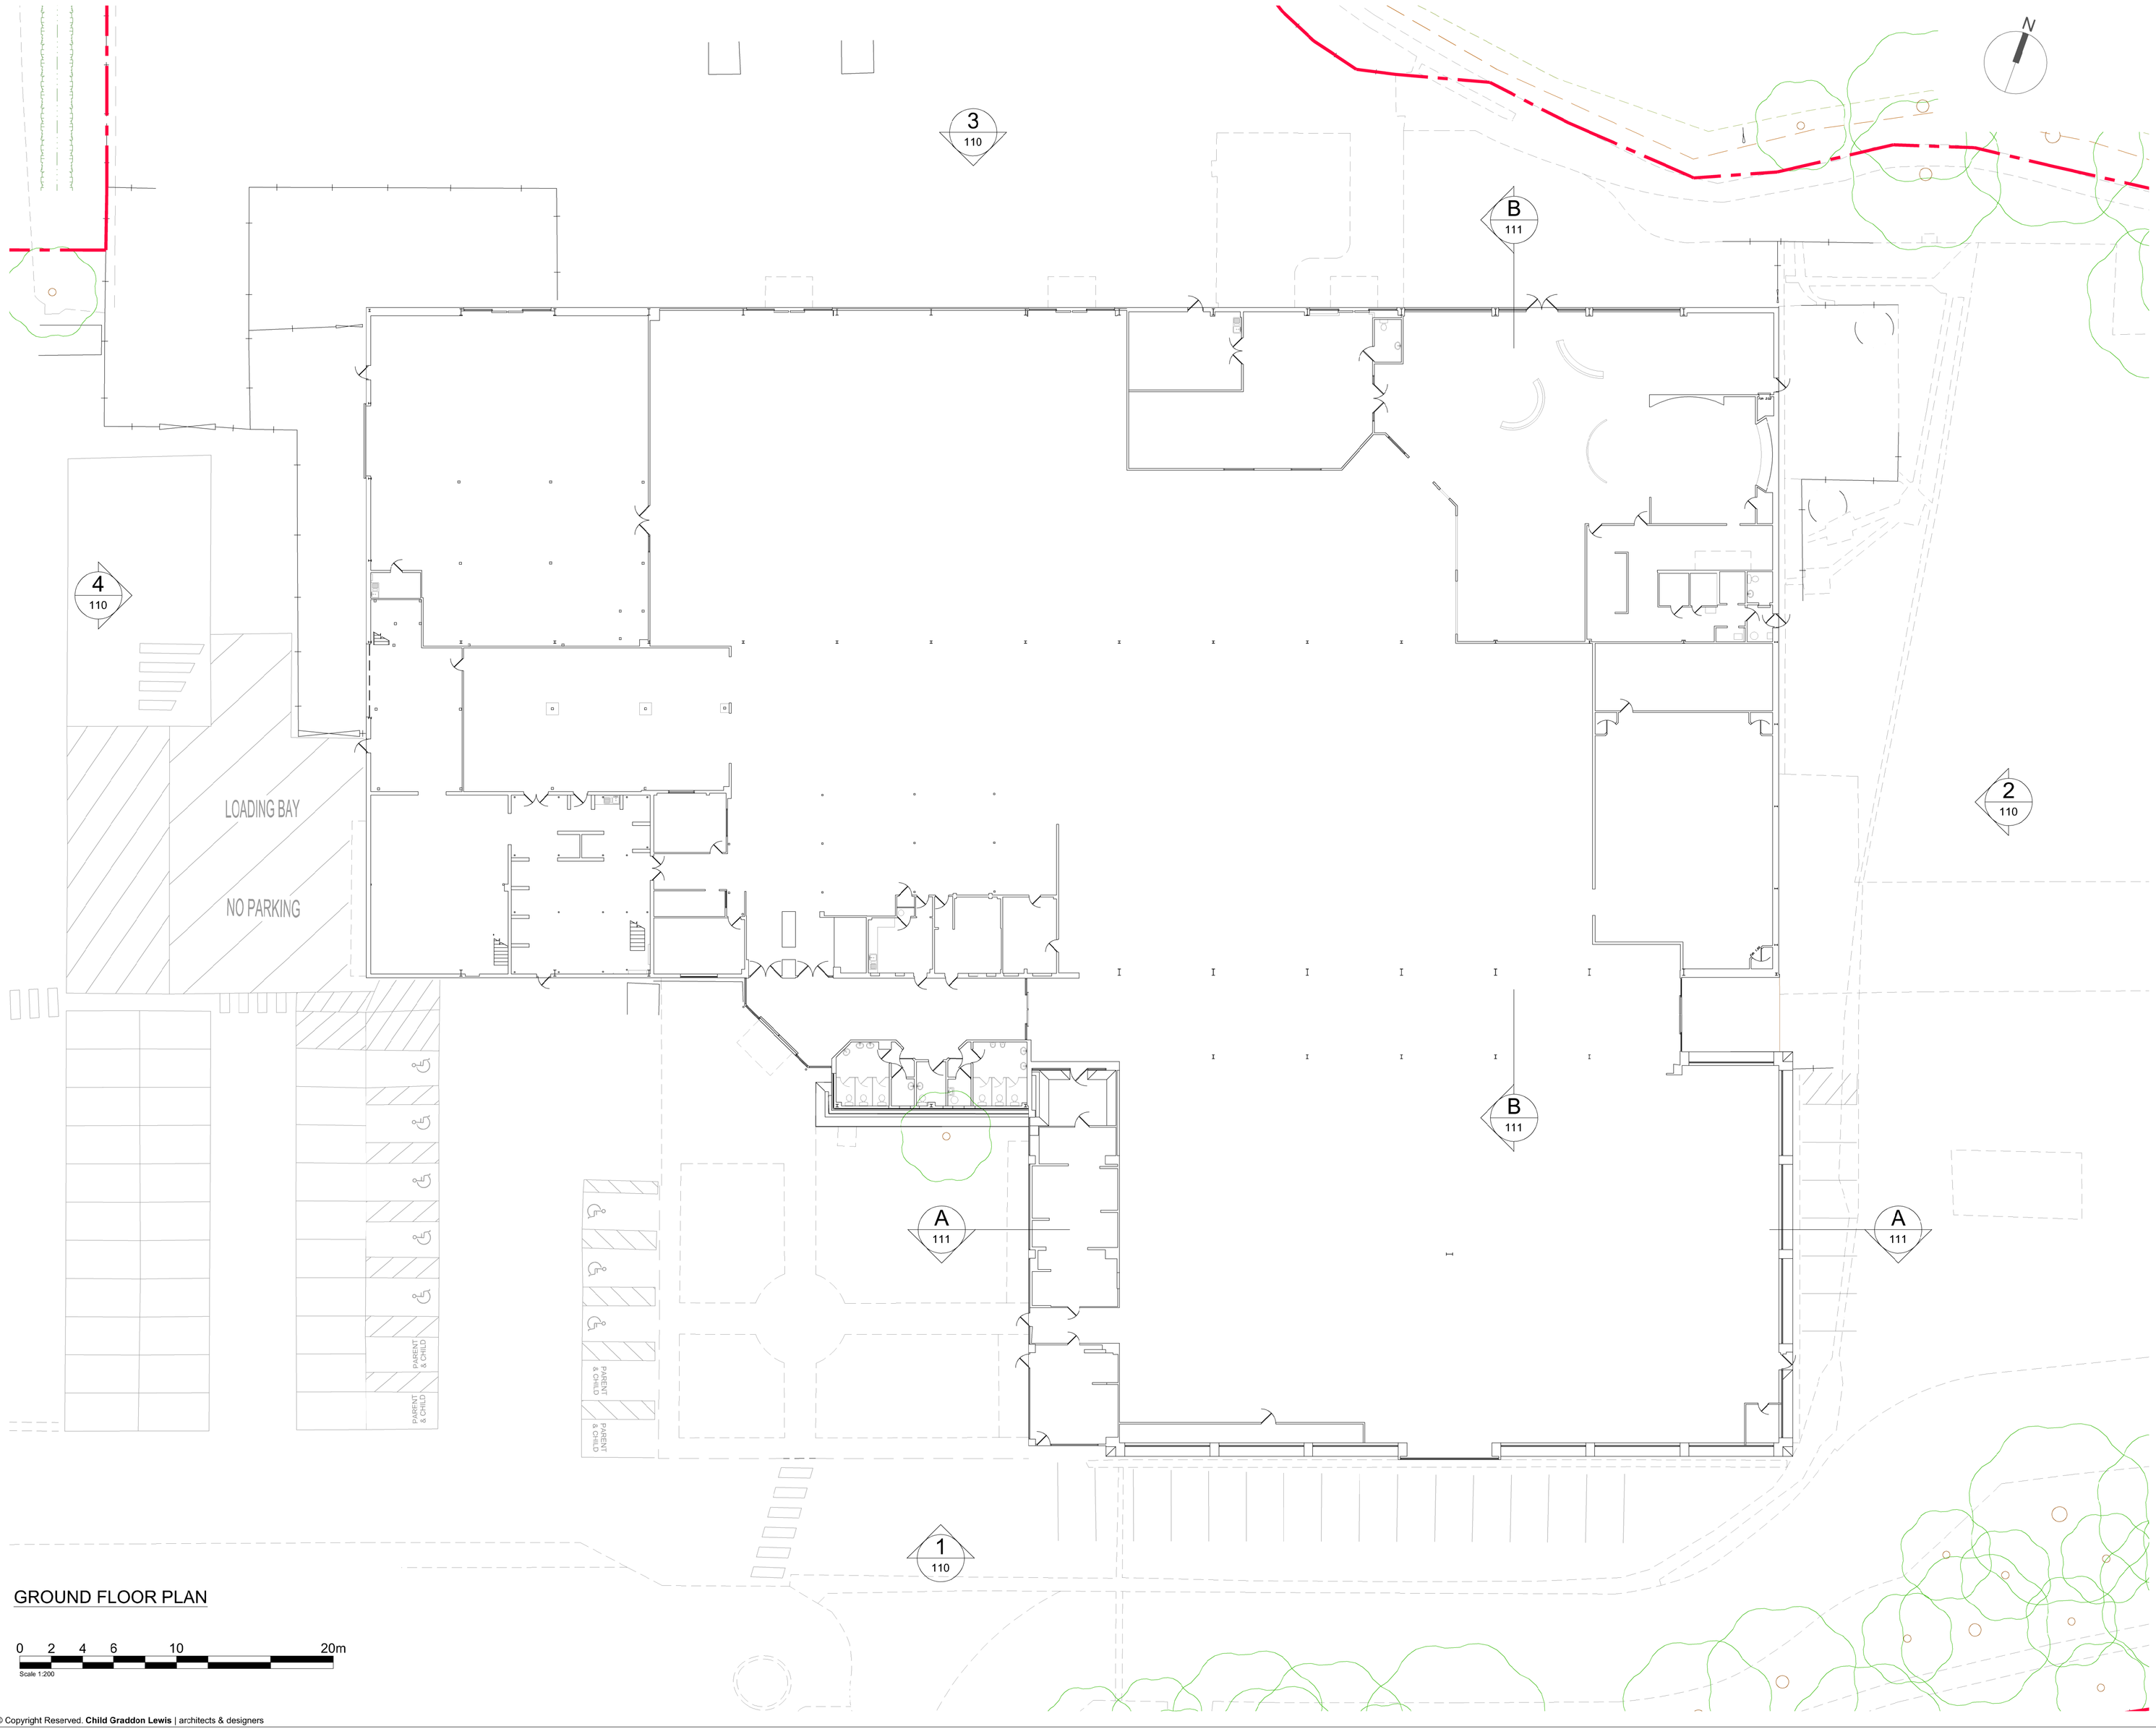



GROUND FLOOR PLAN

0 2 4 6 10 20m

Scale 1:200

© Copyright Reserved. **Child Graddon Lewis** | architects & designers

## NOTES

-Do not scale from this drawing, except for panning purposes.
-Check all dimensions on site.
-Subject to survey.
-Subject to site inspection.
-Site boundary lines are indicative only.

| Rev | Date | By | Description |
|---|---|---|---|

Revision Schedule

project
168 Postland Road
Crowland
PE6 0JB

title
Existing
Ground Floor Plan

drawing status
PLANNING

| contract no. | scale |
|---|---|
| ---- | 1:200 @ A1/ 1:400 @A3 |
| client ref. | date |
| ---- | June 2019 |
| drawn by | checked by |
| MJ | MJ |

| project no. | drawing number | revision |
|---|---|---|
| P19-020 | 102 | - |

**Child Graddon Lewis**
architects & designers

Studio1
155 Commercial Street
Spitalfields
London E1 6BJ

T: +44 (0) 20 7539 1200
F: +44 (0) 20 7539 1201
E: hq@cgluk.com
**www.cgluk.com**