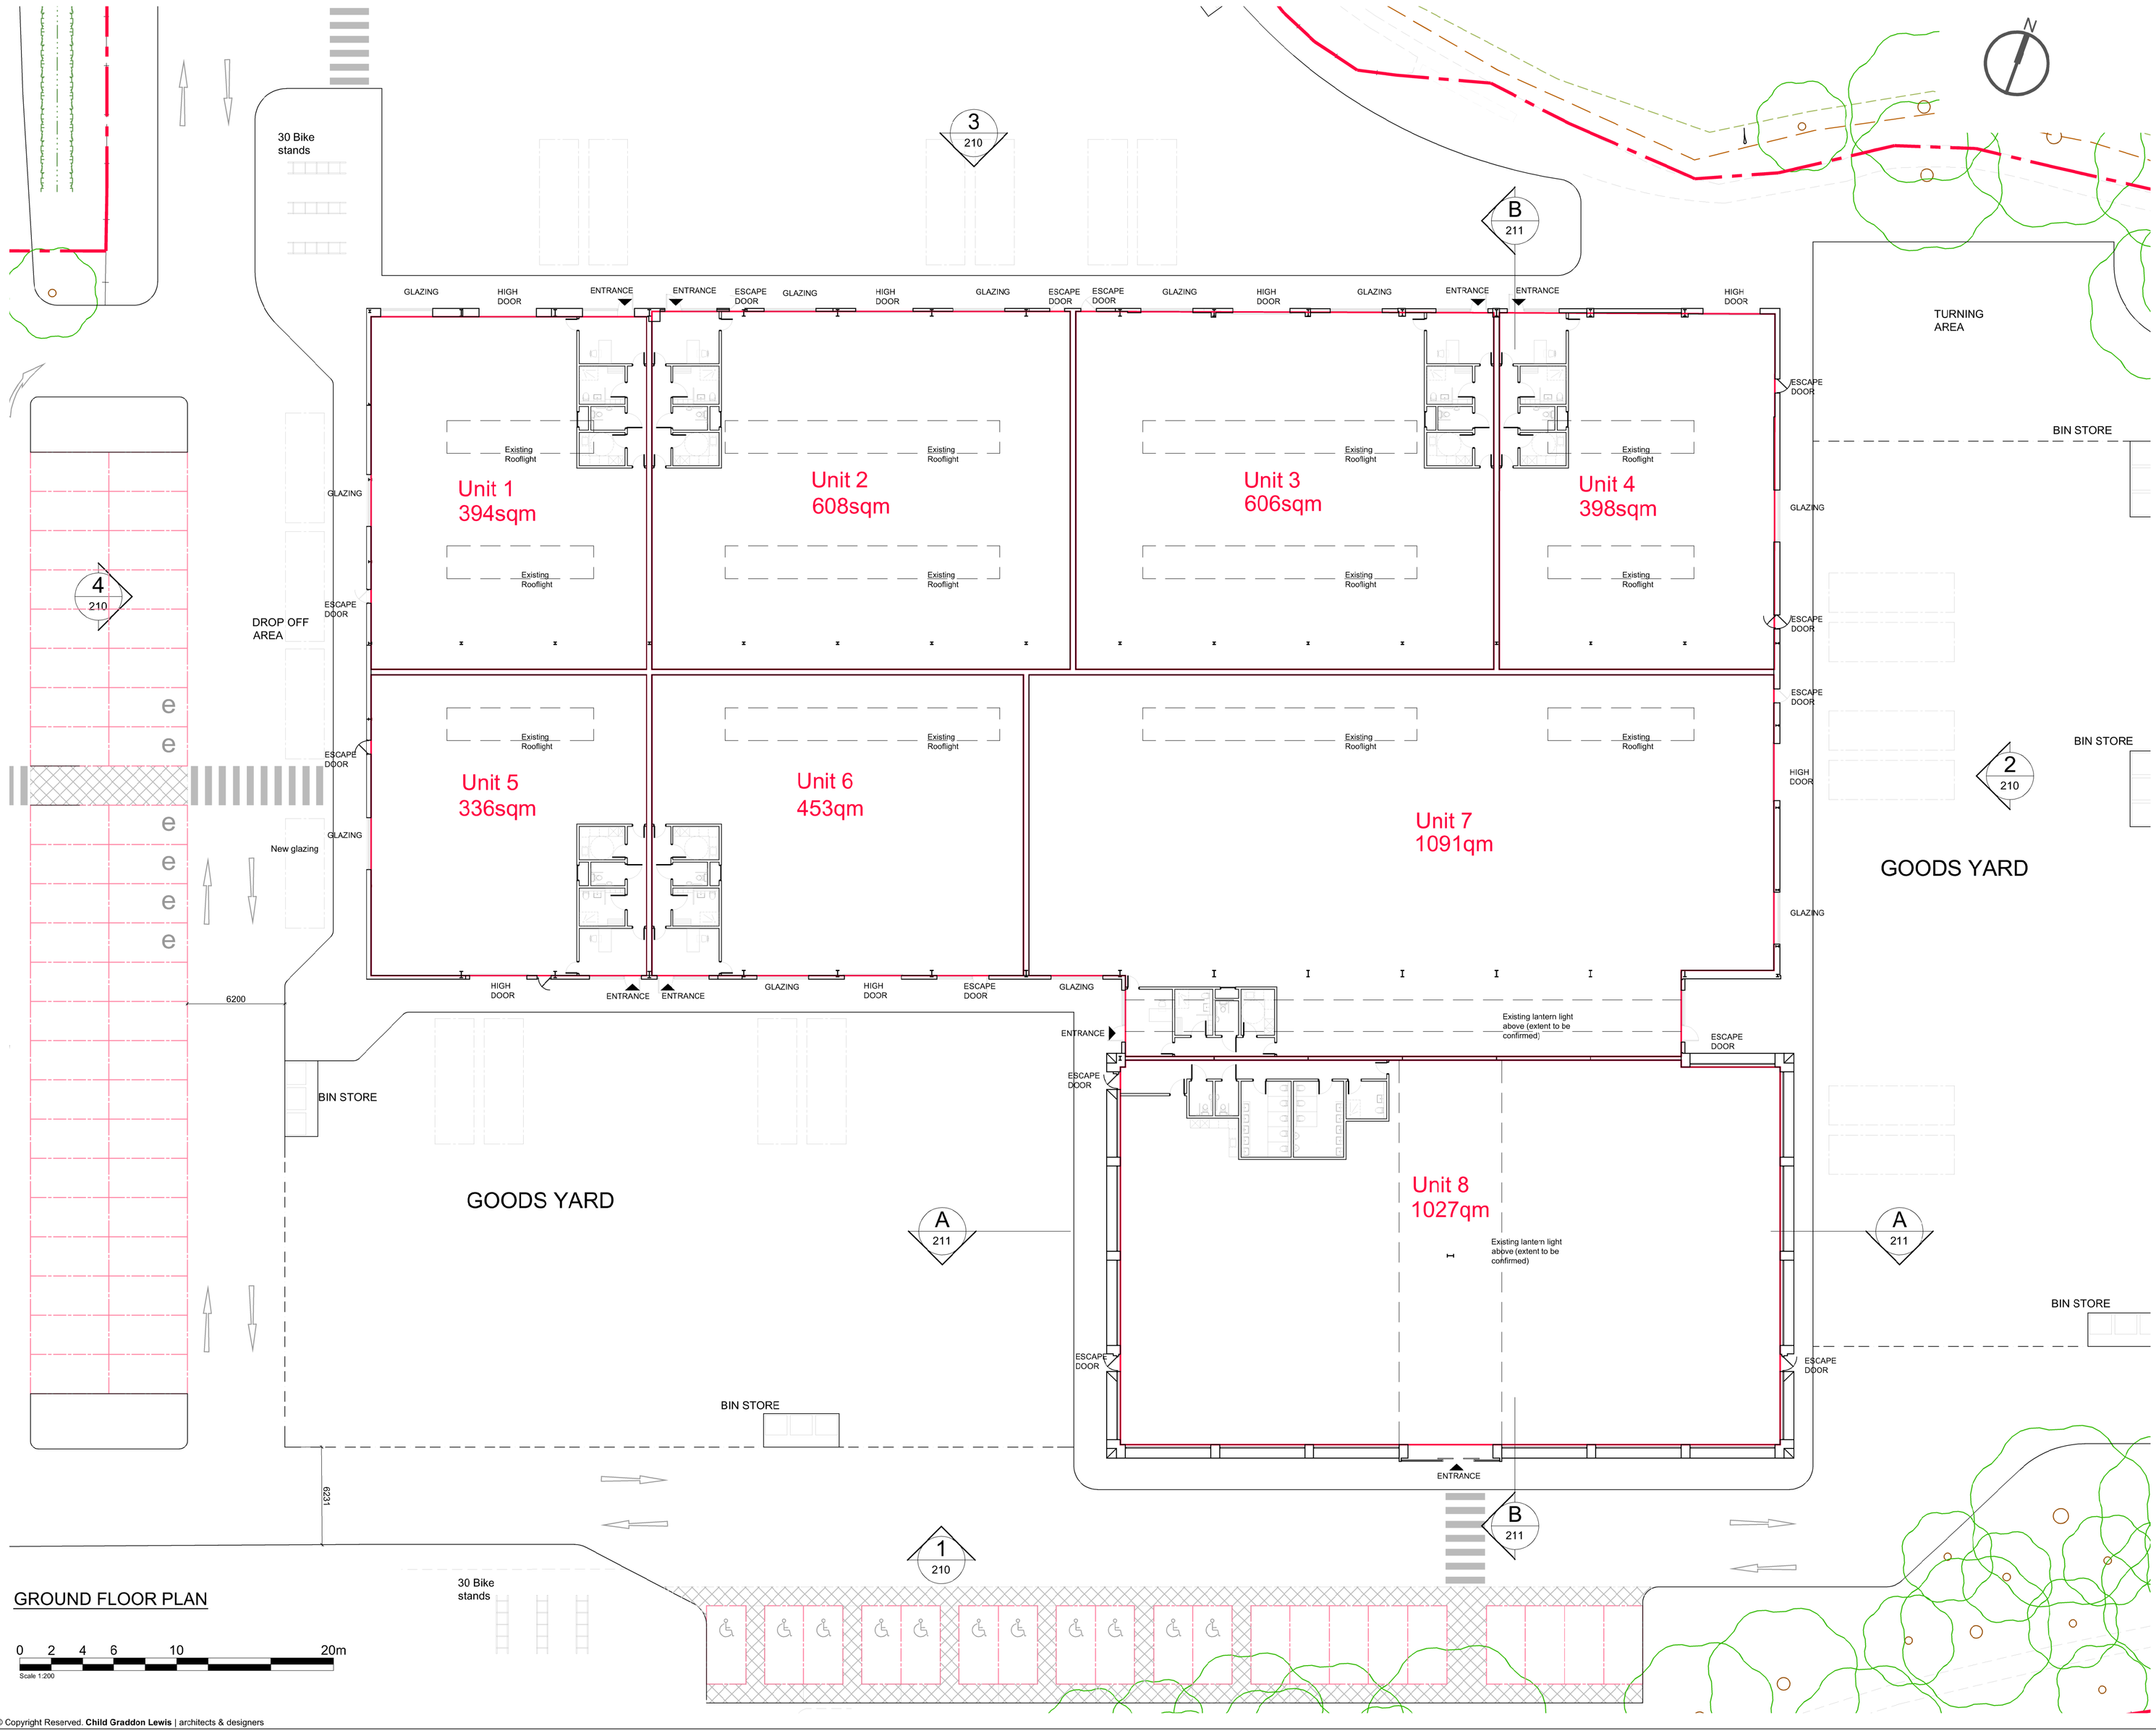


NOTES

-Do not scale from this drawing, except for panning purposes.
-Check all dimensions on site.
-Subject to survey.
-Subject to site inspection.
-Site boundary lines are indicative only.

Unit 1	394sqm
Unit 2	608sqm
Unit 3	606sqm
Unit 4	398sqm
Unit 5	336sqm
Unit 6	453sqm
Unit 7	1,091sqm
Unit 8	1,027sqm
Total	4,913sqm

Rev	Date	By	Description

Revision Schedule

project
168 Postland Road
Crowland
PE6 0JB

title
Proposed
Ground Floor Plan

drawing status
PLANNING

contract no. ----	scale 1:200 @ A1/ 1:400 @A3
client ref. ----	date June 2019
drawn by MJ	checked by MJ

project no.	drawing number	revision
P19-020	202	-

Child Graddon Lewis
architects & designers

Studio1
155 Commercial Street
Spitalfields
London E1 6BJ

T: +44 (0) 20 7539 1200
F: +44 (0) 20 7539 1201
E: hq@cgluk.com
www.cgluk.com

© Copyright Reserved. **Child Graddon Lewis** | architects & designers