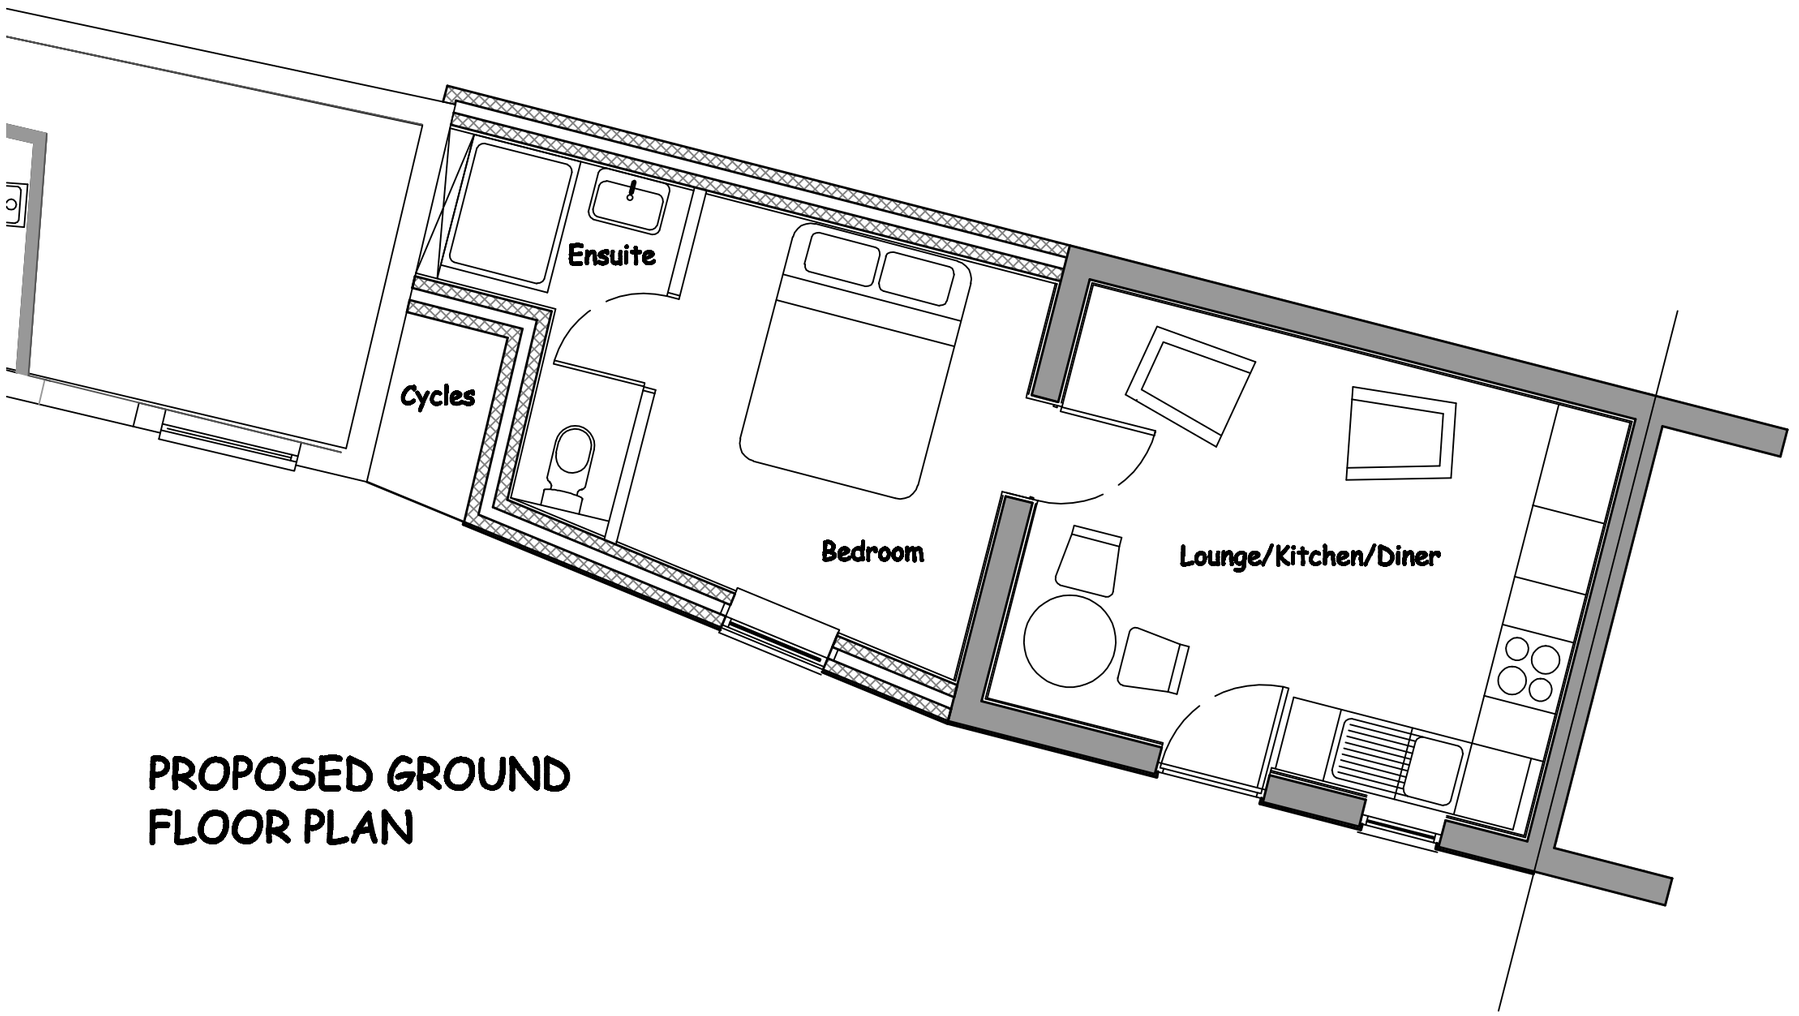


PROPOSED GROUND FLOOR PLAN

All measurements to be checked and verified by on-site.

All dimensions in millimetres and levels in meters unless otherwise stated

DO NOT SCALE -IF IN DOUBT ASK

Rev	Init	Description	Date
0	DW	Preliminary Issue for Comment	08/20

David Whitlam & Associates
07791 767900
davidwhitlam@yahoo.co.uk

Client
Mr T King

Project
Proposed Alterations and Extension to Annex to rear of 2 & 2a West Street, Crowland

Drawing Title
Proposed Annex
Proposed Ground Floor Plan

Drawn	Scale
DW	1/50@A3
Checked: DW	Date: August 2020

Drawing No	Revision
2020/01/004	0