

PROPOSED BLOCK PLAN - 1:500

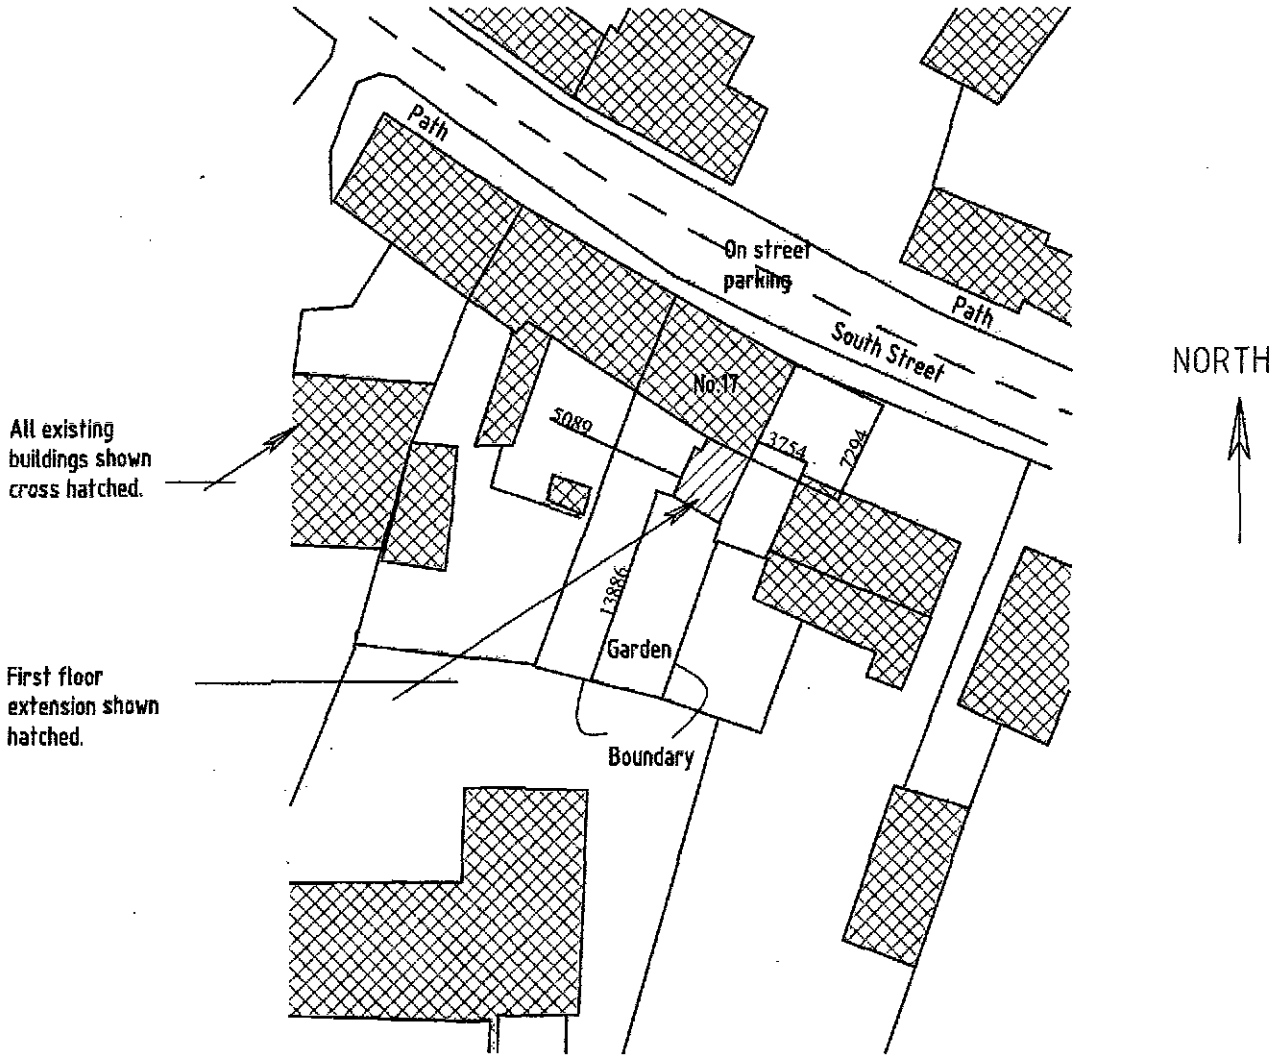

SHDC
Planning & Development
15 SEP 2009
Ref: 0722-09

LOCATION PLAN - 1:1250

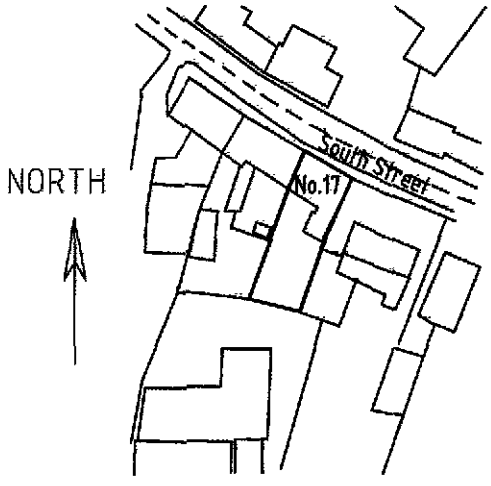


Agent
C.Teanby
12 Tuckers Nook, Maxey, Nr. Peterborough, PE6 9EH
Tel: 01778 344315 e.mail colinteanby@aol.com


PROJECT:	17 South Street, Crowland, Nr. Peterborough		
TITLE:	Proposed Plans & Elevations		
DATE:	Sept 09	Drawn:	CT
DRAWING No:	353-03	Scale:	1: 500/1250

EXISTING PLANS & ELEVATIONS 1:100


NORTH ELEVATION 1:100

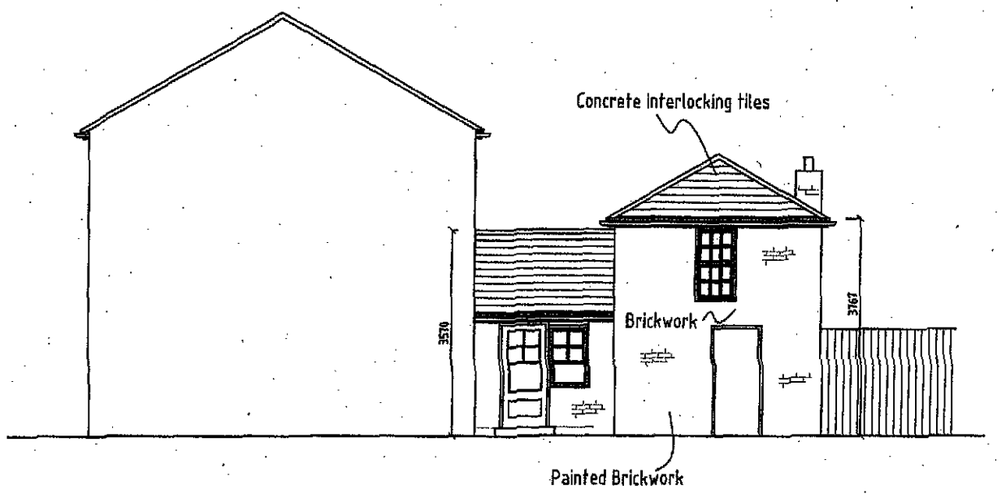


SOUTH ELEVATION 1:100

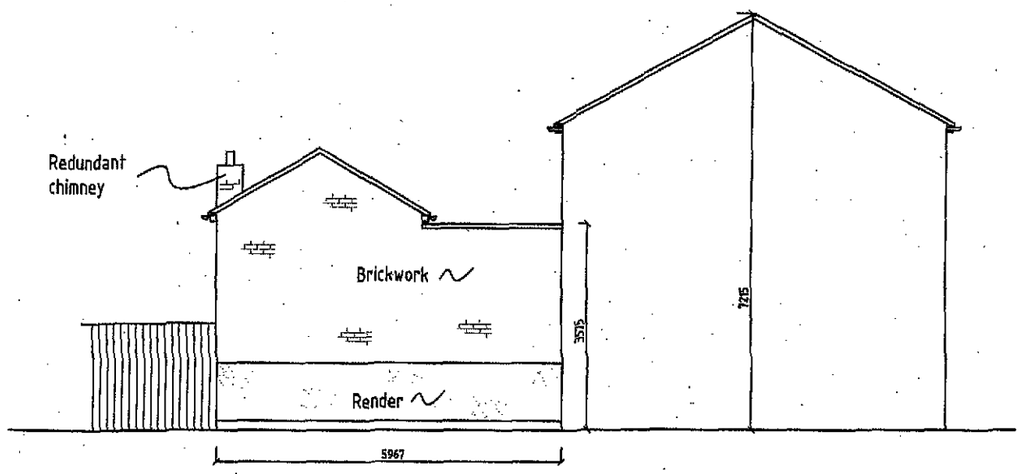


GROUND FLOOR PLAN - 1:100

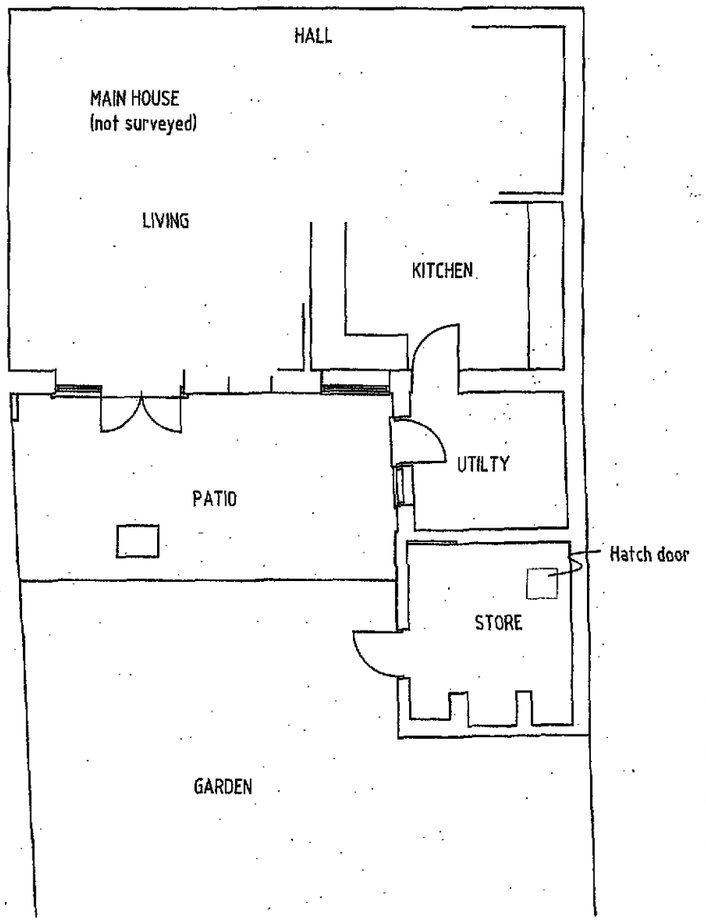

FIRST FLOOR PLAN - 1:100

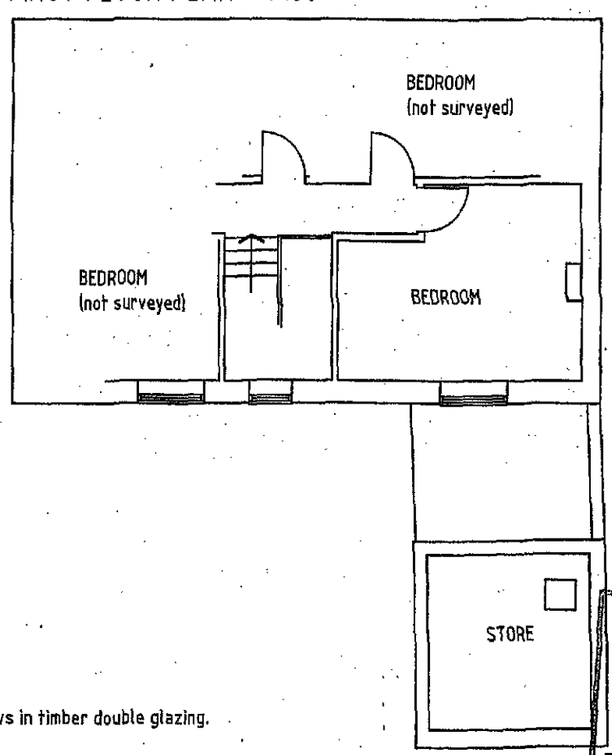

WEST ELEVATION 1:100

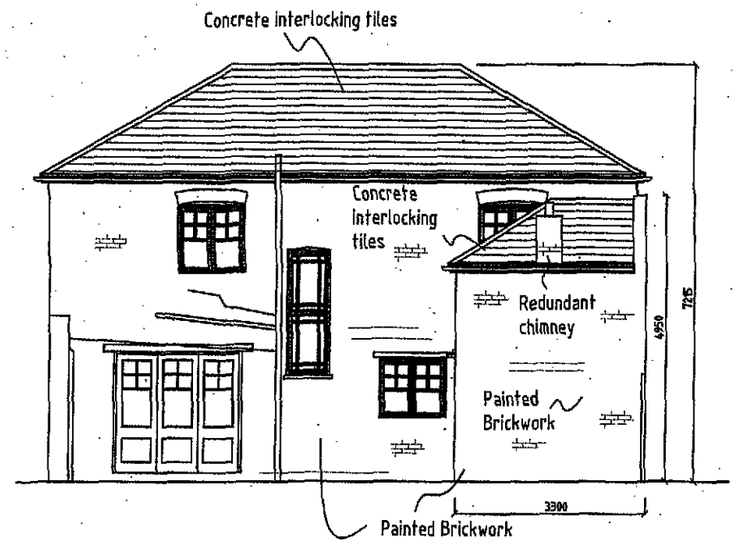

NOTE:

Windows in timber double glazing.

Walls: Brickwork.

Roofs: Concrete interlocking tiles.

Plastic gutters and rain water pipes.

North elevation not shown as remains unaltered.

SHDC
Planning & Development
15 SEP 2009
Ref: 0722-09

Agent

C.Teanby


12 Tuckers Nook, Maxey, Nr. Peterborough, PE6 9EH

Tel: 01778 344315 e.mail colinteanby@aol.com


PROJECT:	17 South Street, Crowland, Nr. Peterborough	
TITLE:	Existing Plans & Elevations	
DATE:	July 09	Drawn: CT
DRAWING No:	353-01	Scale: 1: 100

PROPOSED PLANS & ELEVATIONS 1:100


NORTH ELEVATION 1:100

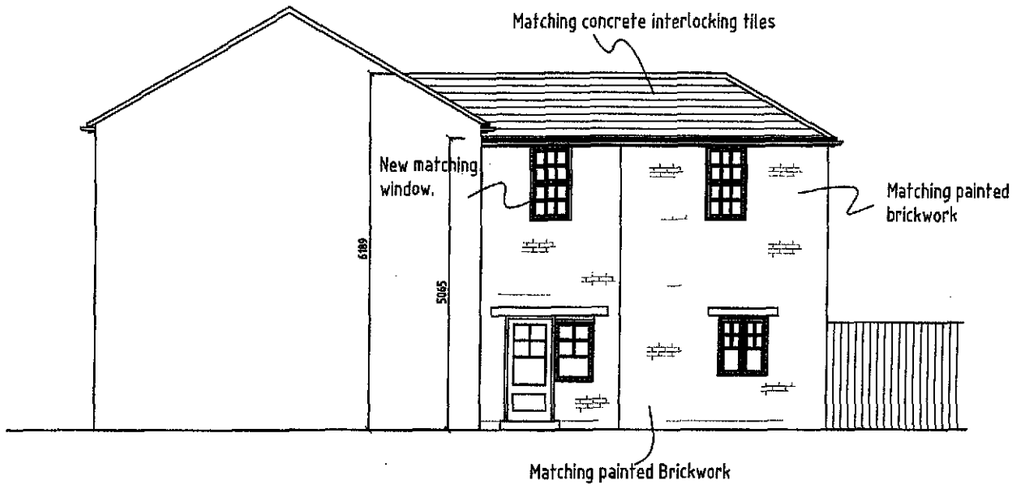


SOUTH ELEVATION 1:100

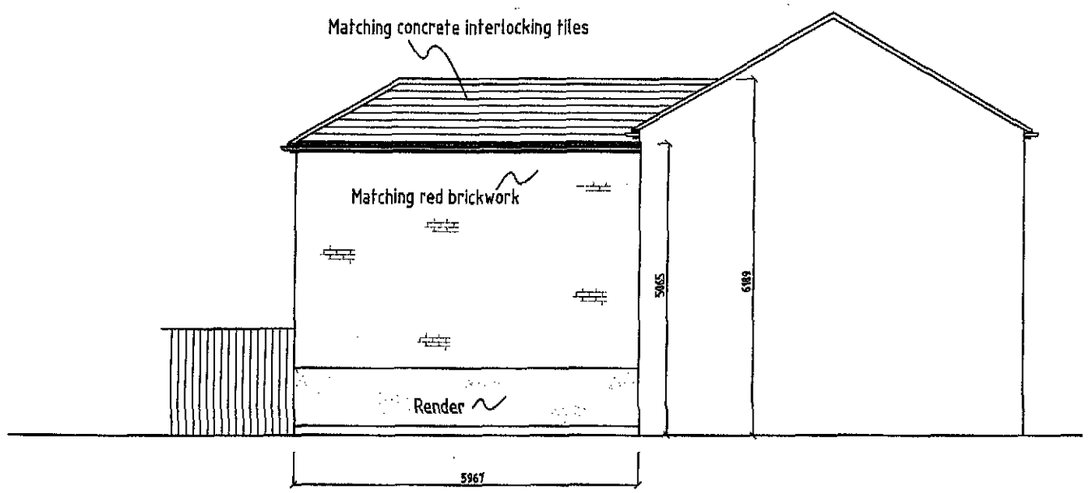


GROUND FLOOR PLAN - 1:100

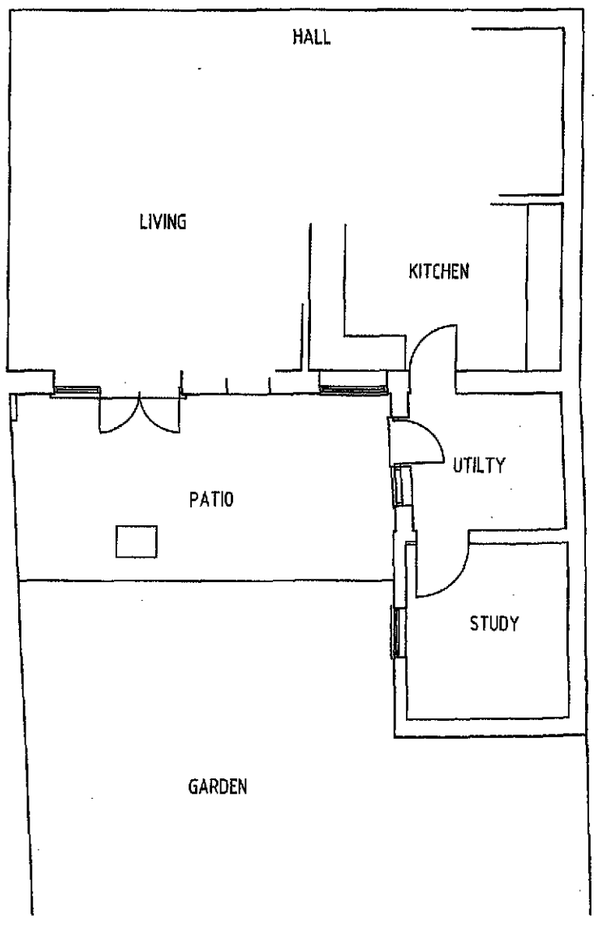

FIRST FLOOR PLAN - 1:100

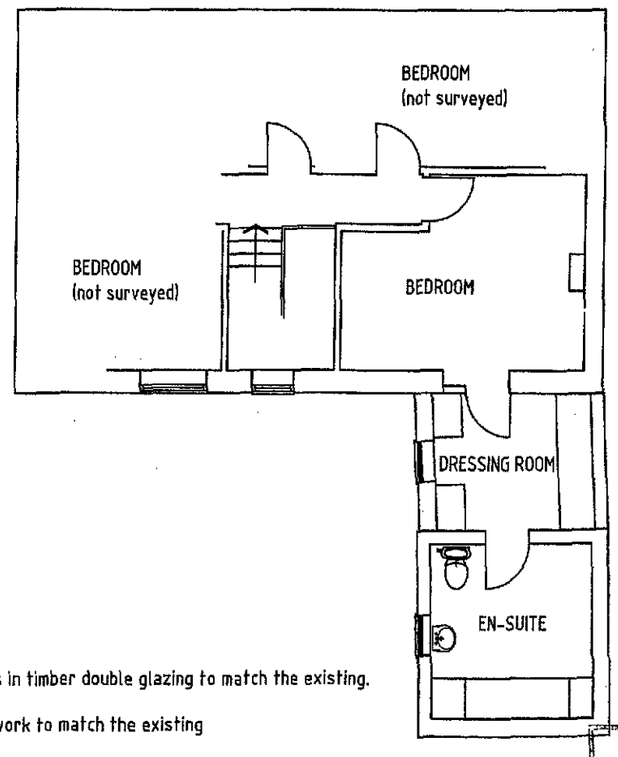

WEST ELEVATION 1:100

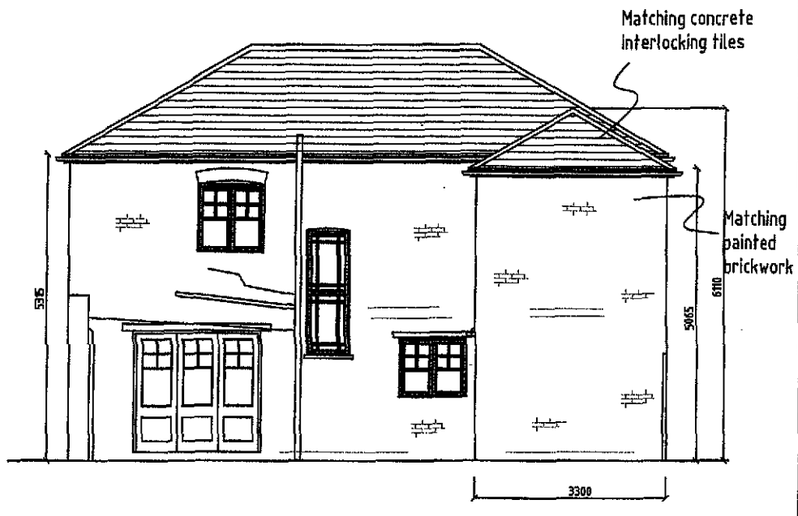

NOTE:

New windows in timber double glazing to match the existing.

Walls: Brickwork to match the existing

Roofs: Concrete interlocking tiles to match the existing.

Plastic gutters and rain water pipes to match the existing.

North elevation not shown as remains unaltered.

SHDC
Planning & Development
15 SEP 2009
Ref: 0722-09

Agent
C.Teanby
12 Tuckers Nook, Maxey, Nr. Peterborough, PE6 9EH
Tel: 01778 344315 e.mail colinteanby@aol.com

PROJECT:	17 South Street, Crowland, Nr. Peterborough		
TITLE:	Proposed Plans & Elevations		
DATE:	July 09	Drawn:	CT
DRAWING No:	353-02	Scale:	1: 100