

This drawing is copyright and may not be altered, traced, copied, photographed or used for any purpose other than that for which it is issued without consent of Broadgate Builders (Spalding) Ltd.

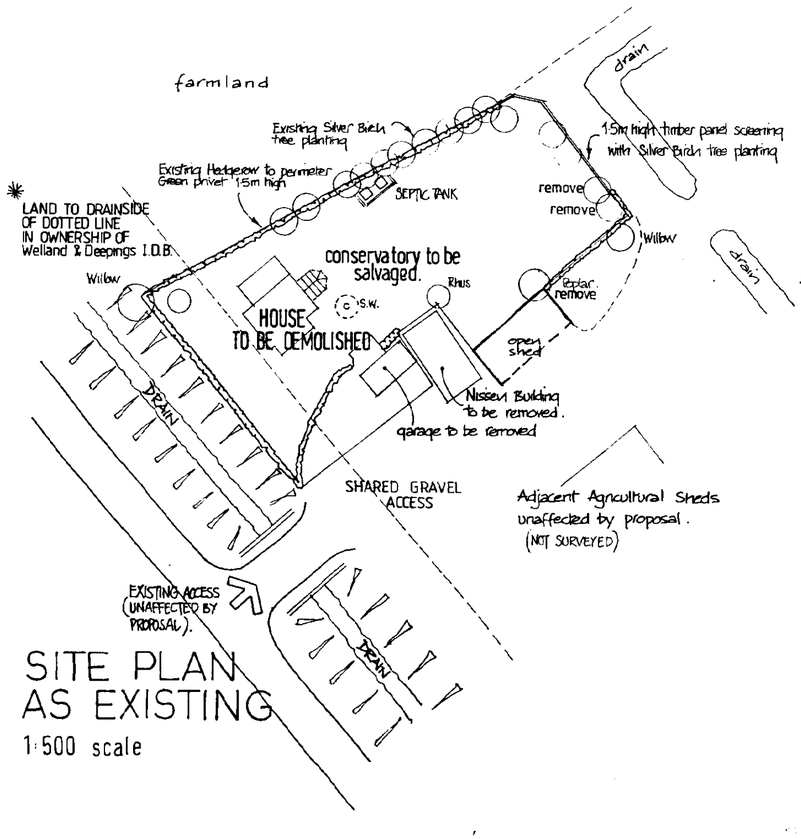

SITE PLAN AS EXISTING

1:500 scale

* ALL REDUNDANT DRAINS PIPES DUCTS etc TO BE BROKEN OUT IN VICINITY OF NEW BUILDING

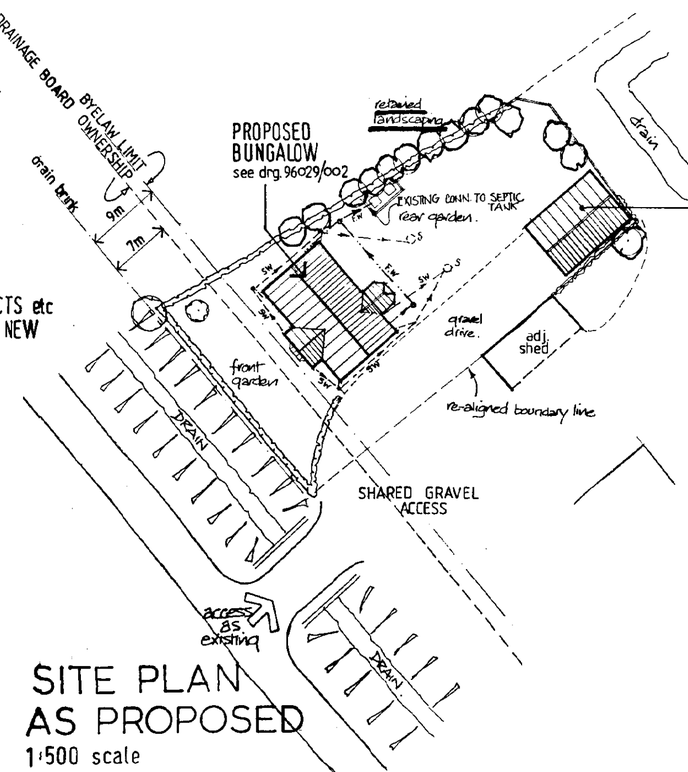


SITE PLAN AS PROPOSED

1:500 scale


FOUL DRAINAGE TO DISCHARGE TO EXIST. SEPTIC TANK RE CONSTRUCT FINAL INSP. CHAMBER TO ACCOMMODATE NEW DRAIN RUN.

SURFACE WATER TO DISCHARGE TO SOAKAWAYS LOCATED WITHIN CLIENTS LAND AT 5m min. DIST. FROM BUILDINGS. provide rodding access.

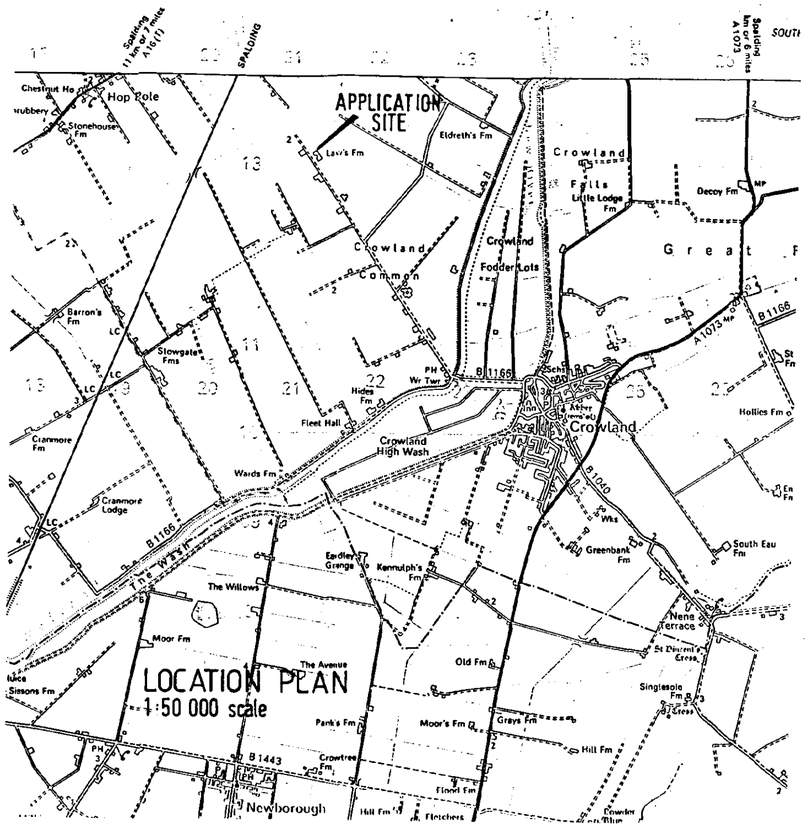

LOCATION PLAN

1:50 000 scale

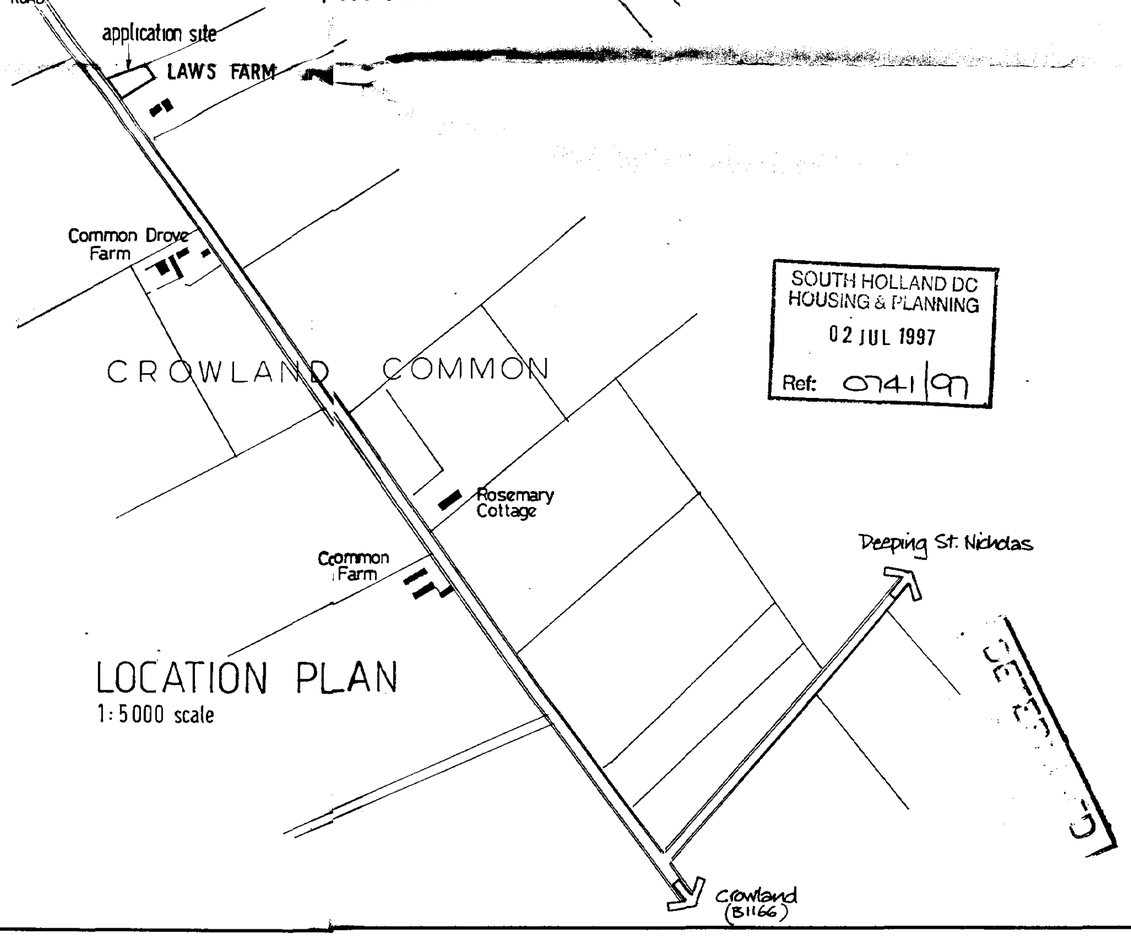

LOCATION PLAN

1:5000 scale

SOUTH HOLLAND DC
HOUSING & PLANNING
02 JUL 1997
Ref: 0741/97

Broadgate Exclusives

Broadgate Builders (Spalding) Ltd
Broadgate House, Weston Hills,
Spalding, Lincolnshire, PE12 6DB.
Telephone: (01406) 380532 Fax: (01406) 380014

PROJECT TITLE

PROPOSAL FOR REPLACEMENT DWELLING
PROPOSAL FOR SHED FOR H.G.V. GARAGING
LAW'S FARM CROWLAND COMMON Lincs.
FOR MR. MRS. J. SHELTON

LOCATION PLANS
SITE PLANS (EXISTING & PROPOSED)

REV	DESCRIPTION	DATE	BY
A.	BUNGALOW REPOSITIONED CLEAR OF 9 METRE BYELAW LIMIT AS REQUESTED BY W.R.D.I.D.B. 9.12.96.	9.12.96	ajf
B.	NOTES ADDED RE: REDUNDANT SERVICES & F.W./S.W. DRAIN	3.97	ajf

SCALE: as indicated.
DRAWN: alan j. finch.
DATE: 10/96
DRAWING No. 96029/001