




Existing Site Layout

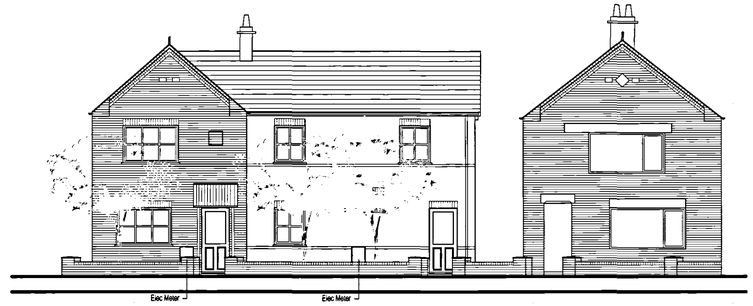


FRONT ELEVATION - SOUTH

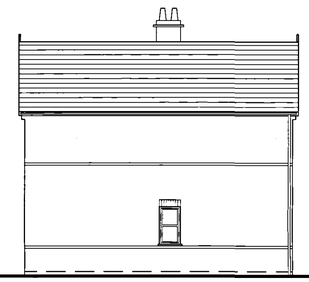

SIDE ELEVATION - WEST

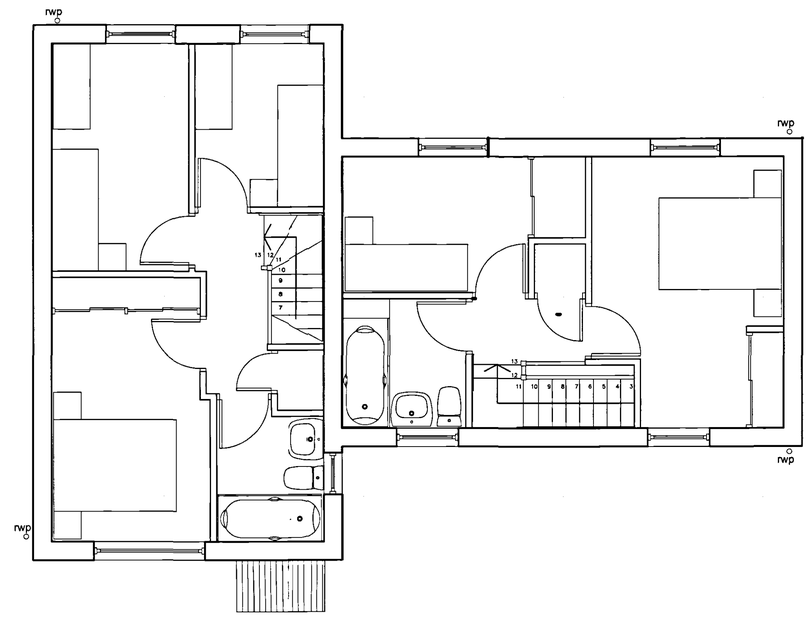


First Floor Plan

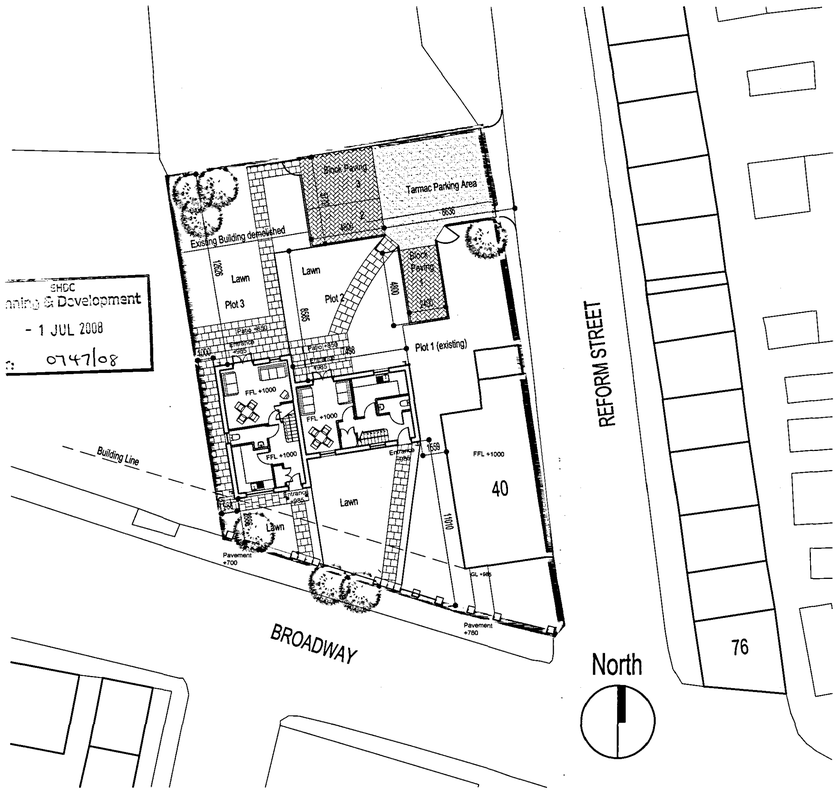


Proposed Site Layout



REAR ELEVATION - NORTH

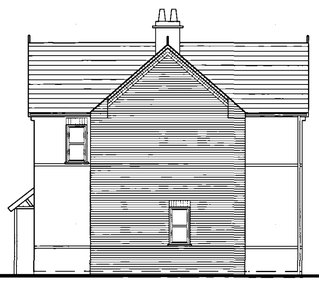

SIDE ELEVATION - EAST

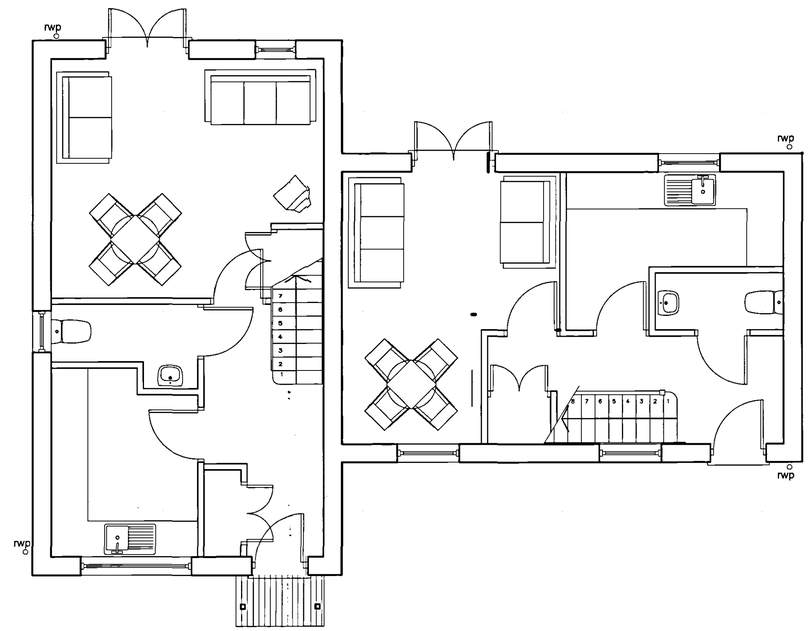

Proposed Ground Floor Plan

40 BROADWAY CROWLAND
PROPOSED HOUSE PLANS (Option B)

PROJECT No: 1174 SCALE: 1:200/100&50@A1

DRAWING No: AK007 P03 DATE: January 06

P03 LANDSCAPE, LEVELS AND METER BOXES ADDED
P02 DIMENSIONS TO BOUNDARIES ADDED

DETERMINED PLAN

DAVID TURNOCK ARCHITECTS
Datum House 3 Commerce Road
Lynch Wood Peterborough PE2 6LR
Phone 01733 393010 Fax 01733 393013
Email info@dtarchitects.co.uk