
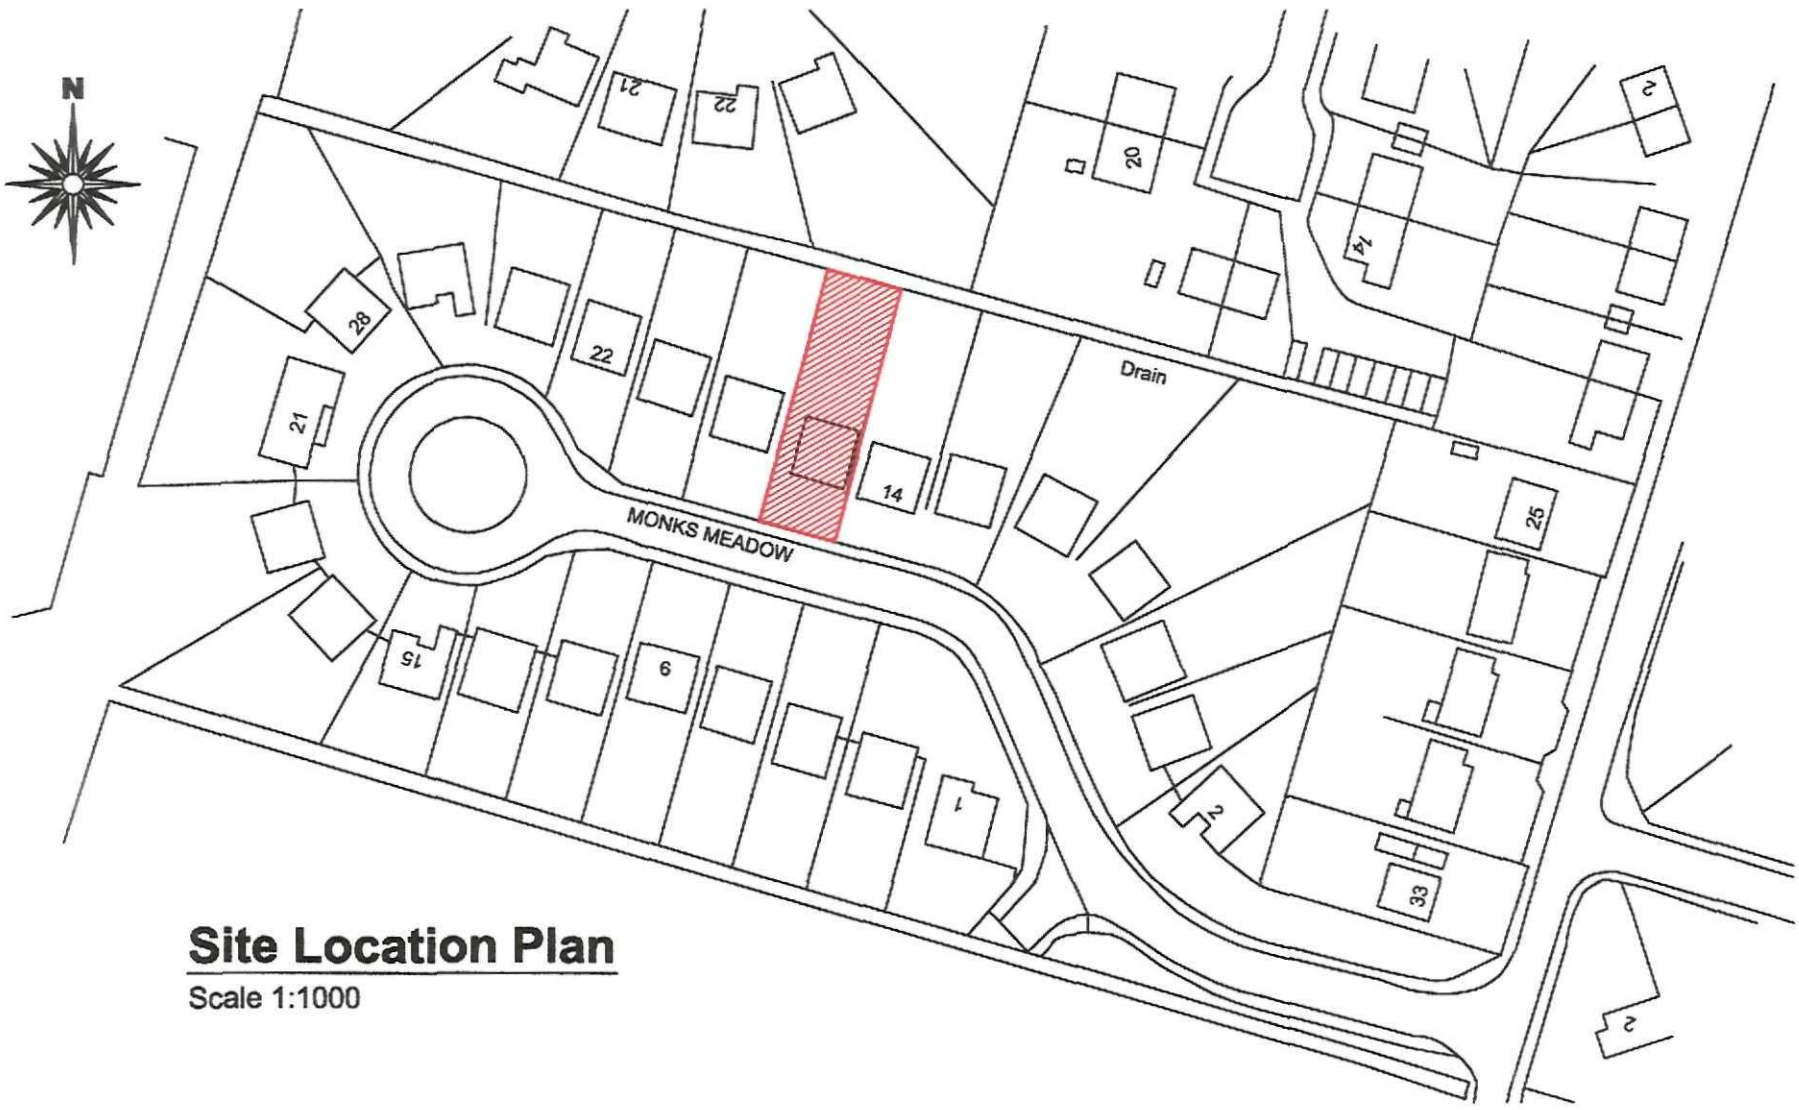


Site Location Plan

Scale 1:1000

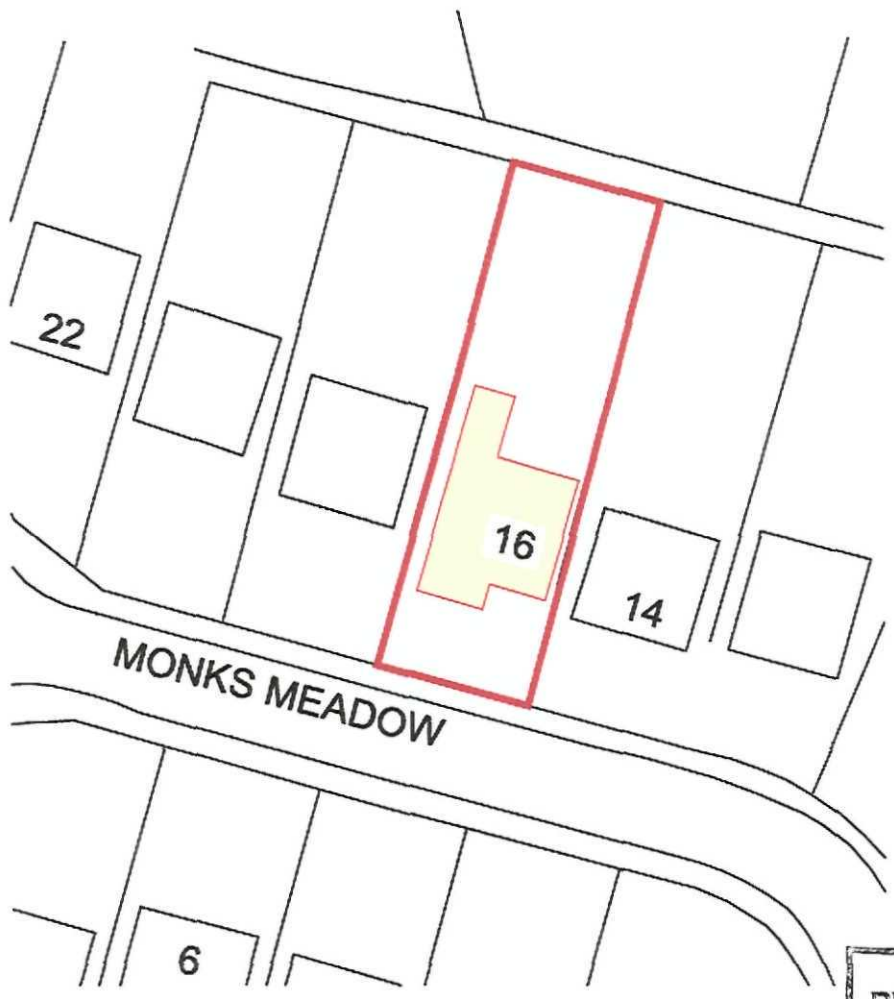

Site Block Plan

Scale 1:500

SHDC
Planning & Development
23 SEP 2009
Ref: 0754-09

remway Design Ltd
2nd Floor - 5B Sheepmarket
Spalding
PE11 1BH
Tel: 01775 768 921
e-mail: enquiries@remwaydesign.co.uk


Site :
Single Storey Front & Rear Extension to provide Disabled Access at:
16 Monks Meadow
Crowland
PE6 0LJ

Client :
Mr & Mrs Tinsley


Date : *****
Scale : as noted

Drawing No:
1772 - 03 (a3)

Contractor to check all Dimensions on site prior to ordering materials / commencing work.Do Not Scale from this Drawing - If in doubt then please ask

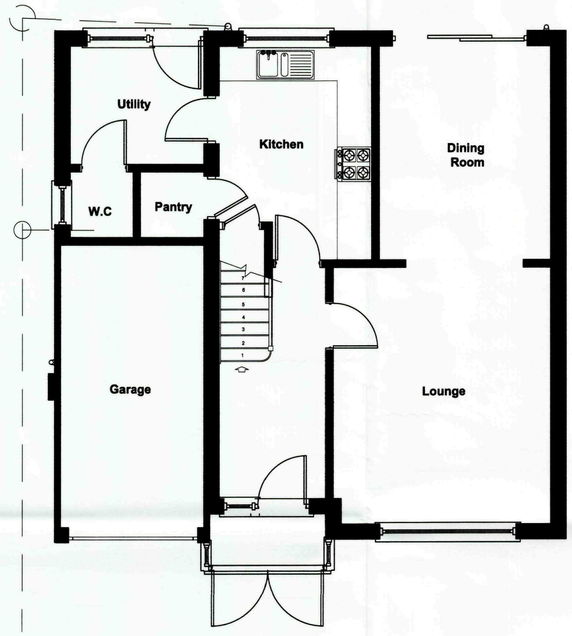

Existing Ground Floor Plan
Scale 1:50

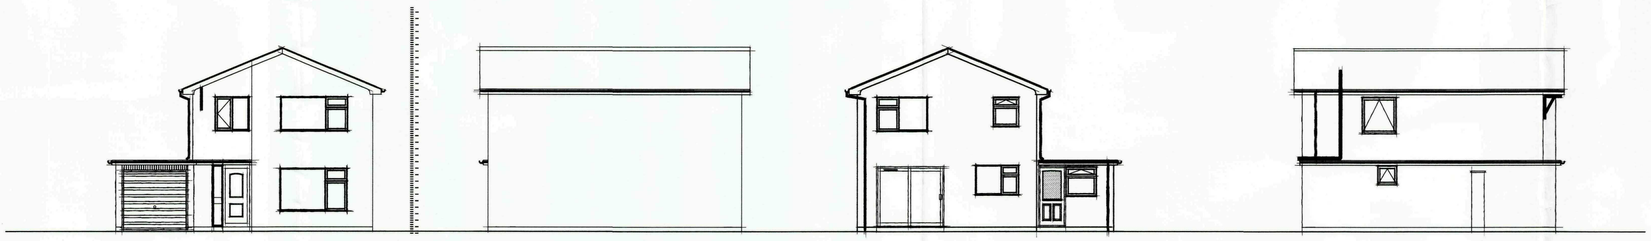

Existing Front Elevation
Scale 1:100

Existing Side Elevation
Scale 1:100

Existing Rear Elevation
Scale 1:100

Existing Side Elevation
Scale 1:100

SHDC
Planning & Development
2 3 SEP 2009
Ref: 0754-09

GENERAL CONDITIONS
Contractors are responsible for checking all dimensions on site when work commences and before ordering any materials.Any discrepancies should be brought to the attention of the Client for remedial action before commencing further.

All materials not specified to be of a standard suitable for the work proposed and be fit for purpose.All work to be in accordance with good building practise and all necessary BS codes for Workmanship on Building Sites.

Revisions

Client:
Mr & Mrs Tinsley

Site:
Single Storey Rear Extension at:
16 Monks Meadow
Crowland
PE6 0LJ


Drg Title:
Existing Plans & Elevations

remway Design Ltd
2nd Floor - 5B Sheepmarket
Spalding
P E 1 1 1 B H
Tel : 01775 768 921
e-mail: enquiries@remwaydesign.co.uk

Drg Size	Drawing Number	Revision:
A1	1772-01	

PLEASE NOTE:
Due to areas of the structure being covered, unexposed or otherwise inaccessible the notes / specifications of existing materials are subject to confirmation of site when it is feasible to expose the relevant areas of construction.

Contractor to check all Dimensions on site prior to ordering materials / commencing work.Do Not Scale from this Drawing - If in doubt then please ask

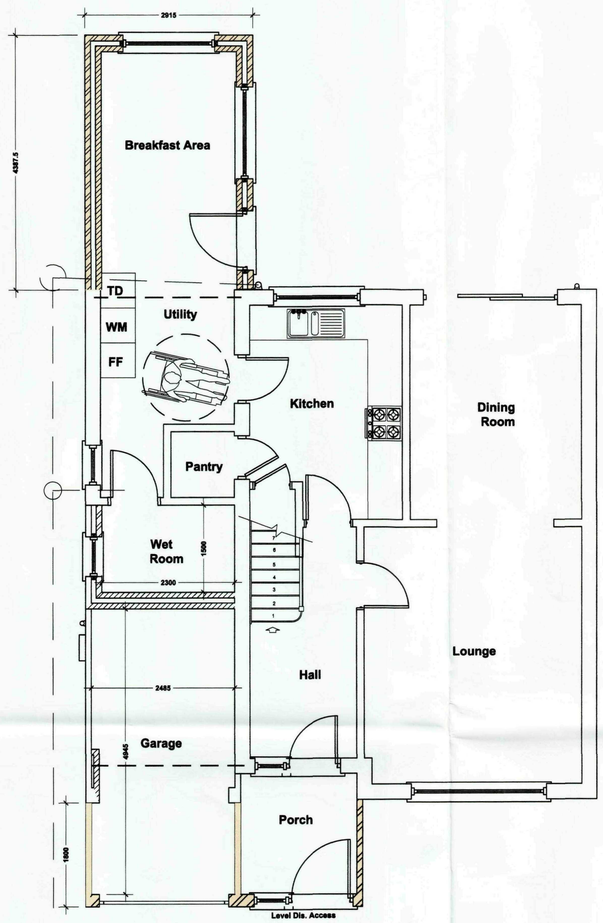

Proposed Ground Floor Plan
Scale 1:50



Proposed Front Elevation
Scale 1:100

Proposed Side Elevation
Scale 1:100

Proposed Rear Elevation
Scale 1:100

Proposed Side Elevation
Scale 1:100

SHDC
Planning & Development
2 3 SEP 2009
Ref: 0754-09

GENERAL CONDITIONS
Contractors are responsible for checking all dimensions on site when work commences and before ordering any materials.Any discrepancies should be brought to the attention of the Client for remedial action before commencing further.

All materials not specified to be of a standard suitable for the work proposed and be fit for purpose.All work to be in accordance with good building practise and all necessary BS codes for Workmanship on Building Sites.

Revisions

Client:
Mr & Mrs Tinsley

Site:
Single Storey Rear Extension at:
16 Monks Meadow
Crowland
PE6 0LJ

Drg Title:
Proposed Plans & Elevations

remway Design Ltd
2nd Floor - 5B Sheepmarket
Spalding
PE11 1BH
Tel : 01775 768 921
e-mail: enquiries@remwaydesign.co.uk

Drg Size	Drawing Number	Revision:
A1	1772-02	

PLEASE NOTE:
Due to areas of the structure being covered, unexposed or otherwise inaccessible the notes / specifications of existing materials are subject to confirmation of site when it is feasible to expose the relevant areas of construction.