

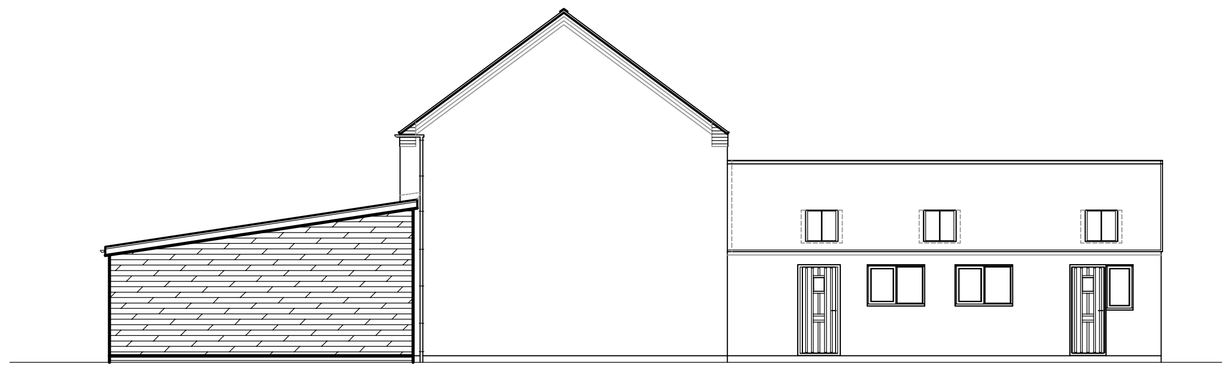



SIDE ELEVATION.

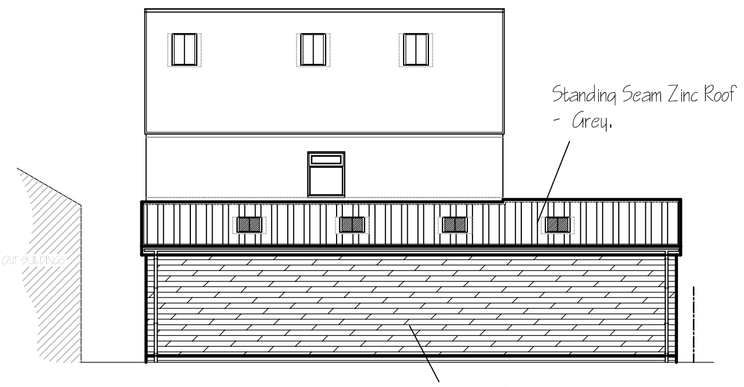

REAR ELEVATION.

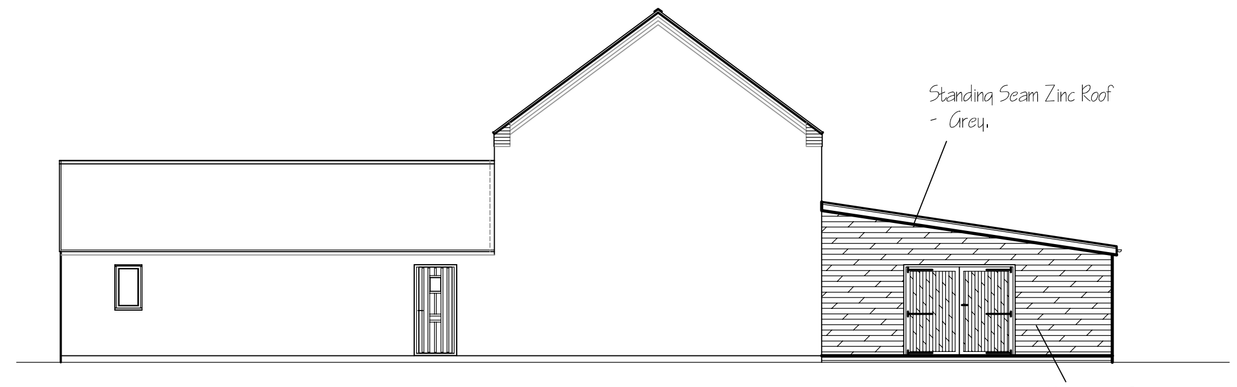

SIDE ELEVATION.

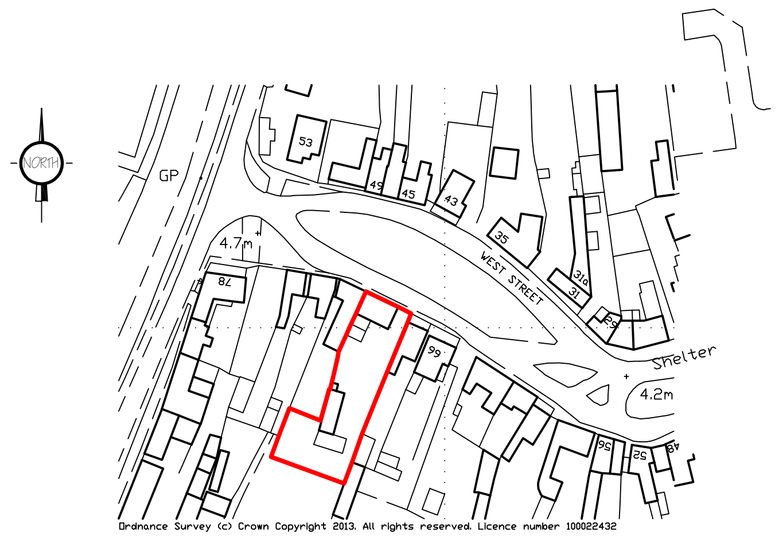



Ordnance Survey (c) Crown Copyright 2013. All rights reserved. Licence number 100022432

LOCATION PLAN.
1/ 2500.



FRONT ELEVATION.

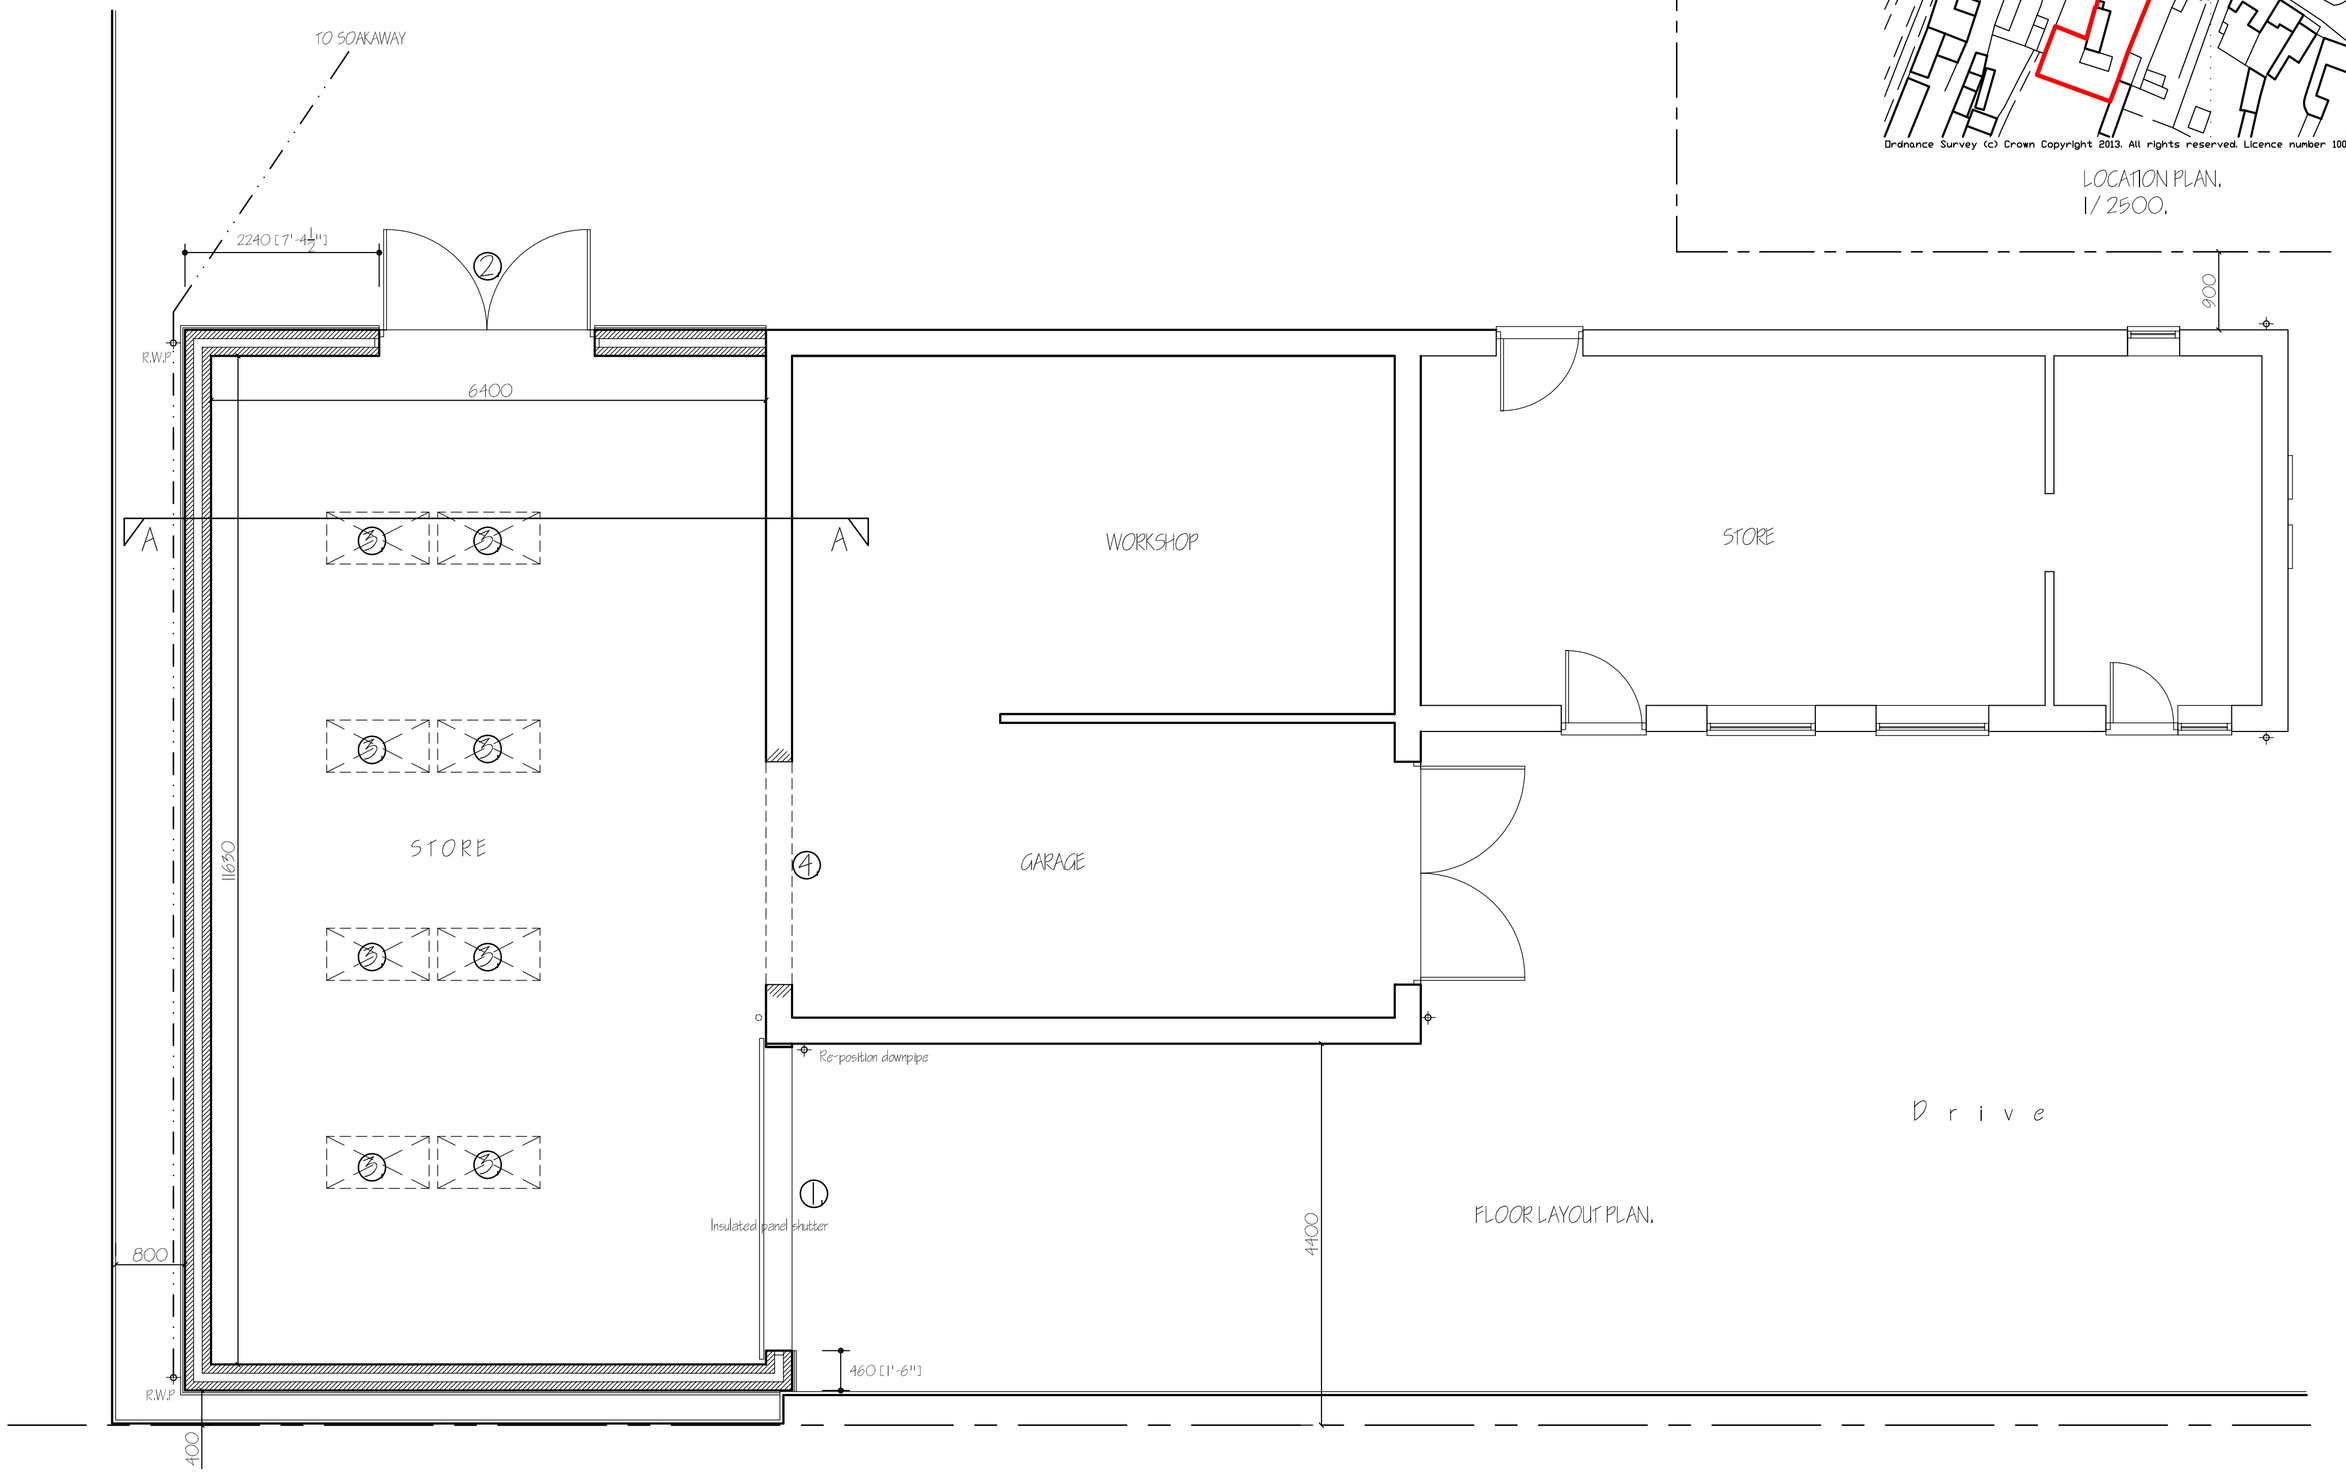

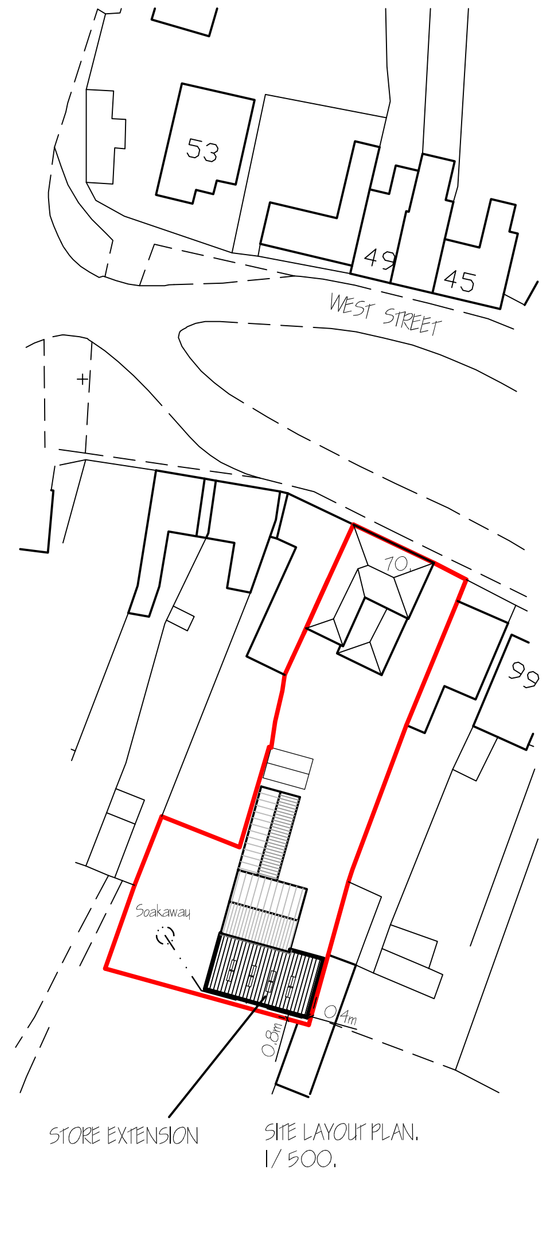

STORE EXTENSION SITE LAYOUT PLAN.
1/ 500.

ref.	revision	date
B	BUILDING REGS APPLICATION & CLIENTS AMENDMENTS	AUG '2020.
A	CLIENTS AMENDMENTS	MAY '2020.

G. R. MERCHANT LTD.
I.ENG AMICE FIWO

ARCHITECTURAL, STRUCTURAL AND LAND DRAINAGE CONSULTANTS

4 Wrights Mews
12A Park Road, Holbeach,
Spalding, Lincs. PE12 7EE
Tel: 01406 490800
Fax: 01406 425744
E-Mail: gr.merchant@btconnect.com

Project
STORE EXTENSION
70 WEST STREET
CROWLAND
PETERBOROUGH PE6 0LD

Client
MR & MRS G. WYCHERLEY.

Drawing
PROPOSED -
FLOOR LAYOUT PLANS & ELEVATIONS
SITE & LOCATION PLANS.

Job Ref.	Drawing No.
3658-20.	01B.
Date	**Drawn**
MAY 2020.	S.D.

Scales
1/ 50. 1/ 100. (Unless otherwise stated)

DO NOT SCALE FROM THIS DRAWING

This drawing is copyright and may not be altered, traced, photographed or used for any other purpose other than that for which it is issued. The General Contractor is to check all dimensions on site and report any discrepancies to the Architect before proceeding with the work. Details are generally based upon typical site conditions related to the area. No responsibility can be accepted for abnormal conditions which may be discovered during construction unless reported to the Architect so that design amendments may be considered. Site soil surveys are recommended in respect of foundations to establish specific site conditions before foundation work is undertaken. This drawing is limited in the information it provides and should not be relied upon for any purpose other than that for which it is issued, i.e. for the purpose of obtaining Planning / Building Regulation approval. This drawing must not be used as a contract document as/ans. The works will not be supervised or inspected on site by G.R. Merchant or any representative thereof. It is the client or their appointed agents responsibility to control workmanship, substitution of materials, adherence to specification, variations to contract etc.All materials to be new unless otherwise stated and all components and materials etc. to be used fitted and installed etc.in strict accordance with manufacturers instruction and relevant codes of practice, British Standards, European Technical Approvals or Agrément Certificates or other European equivalent code equivalent. The Employer / Client shall ensure that the selected contractor/s conversant with and adopts all measures necessary to achieve compliance with Health and Safety Legislation for Building sites and Work places. The Employer / Clients is advised that should the works need to comply with the Construction Design and Management Regulations an independent Planning Supervisor will need to be appointed. The Employer / Client is advised that the drawings may not show details that may not specifically be shown but may be reasonably inferred as necessary to carry out the works shall be deemed to be included. It is the plot / land owners responsibility to be aware of the Party Wall/s etc. Act 1996, when building in close proximity to adjoining neighbors boundaries.