

North.

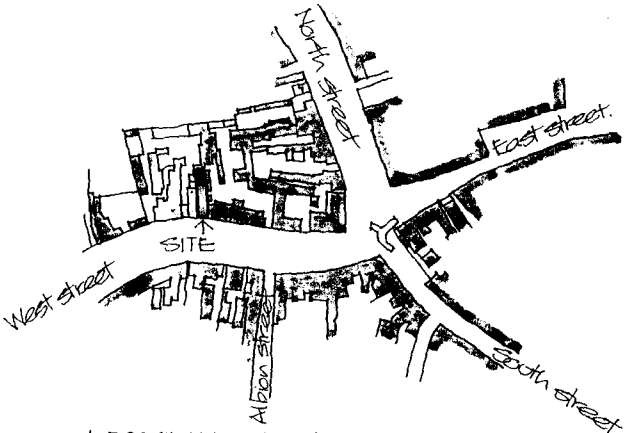

LOCATION PLAN
Scale 1:2500

SOUTH HOLLAND D.C.
PLANNING DEPT.
23 AUG 1994
REF 0757/94

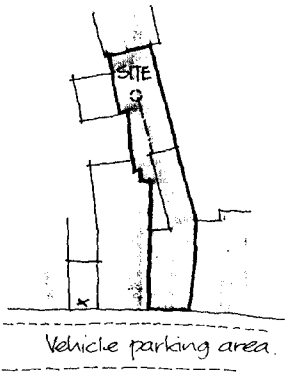

West street
BLOCK PLAN Scale 1:500

DETERMINED PLAN

SITE PLANS
PROPOSED ALTERATIONS
9 WEST STREET,
CROWLAND.
FOR G. KIRK ESQ.

ALAN HORNSBY
ARCHITECTURAL SERVICES
"LITTLE ACRE"
PEAK HILL, COWBIT,
SPALDING, LINCS. PE12 6AW
TEL. HOLBEACH (0406) 380591

Scale

Date
July 94

Drg No.
94/05/3